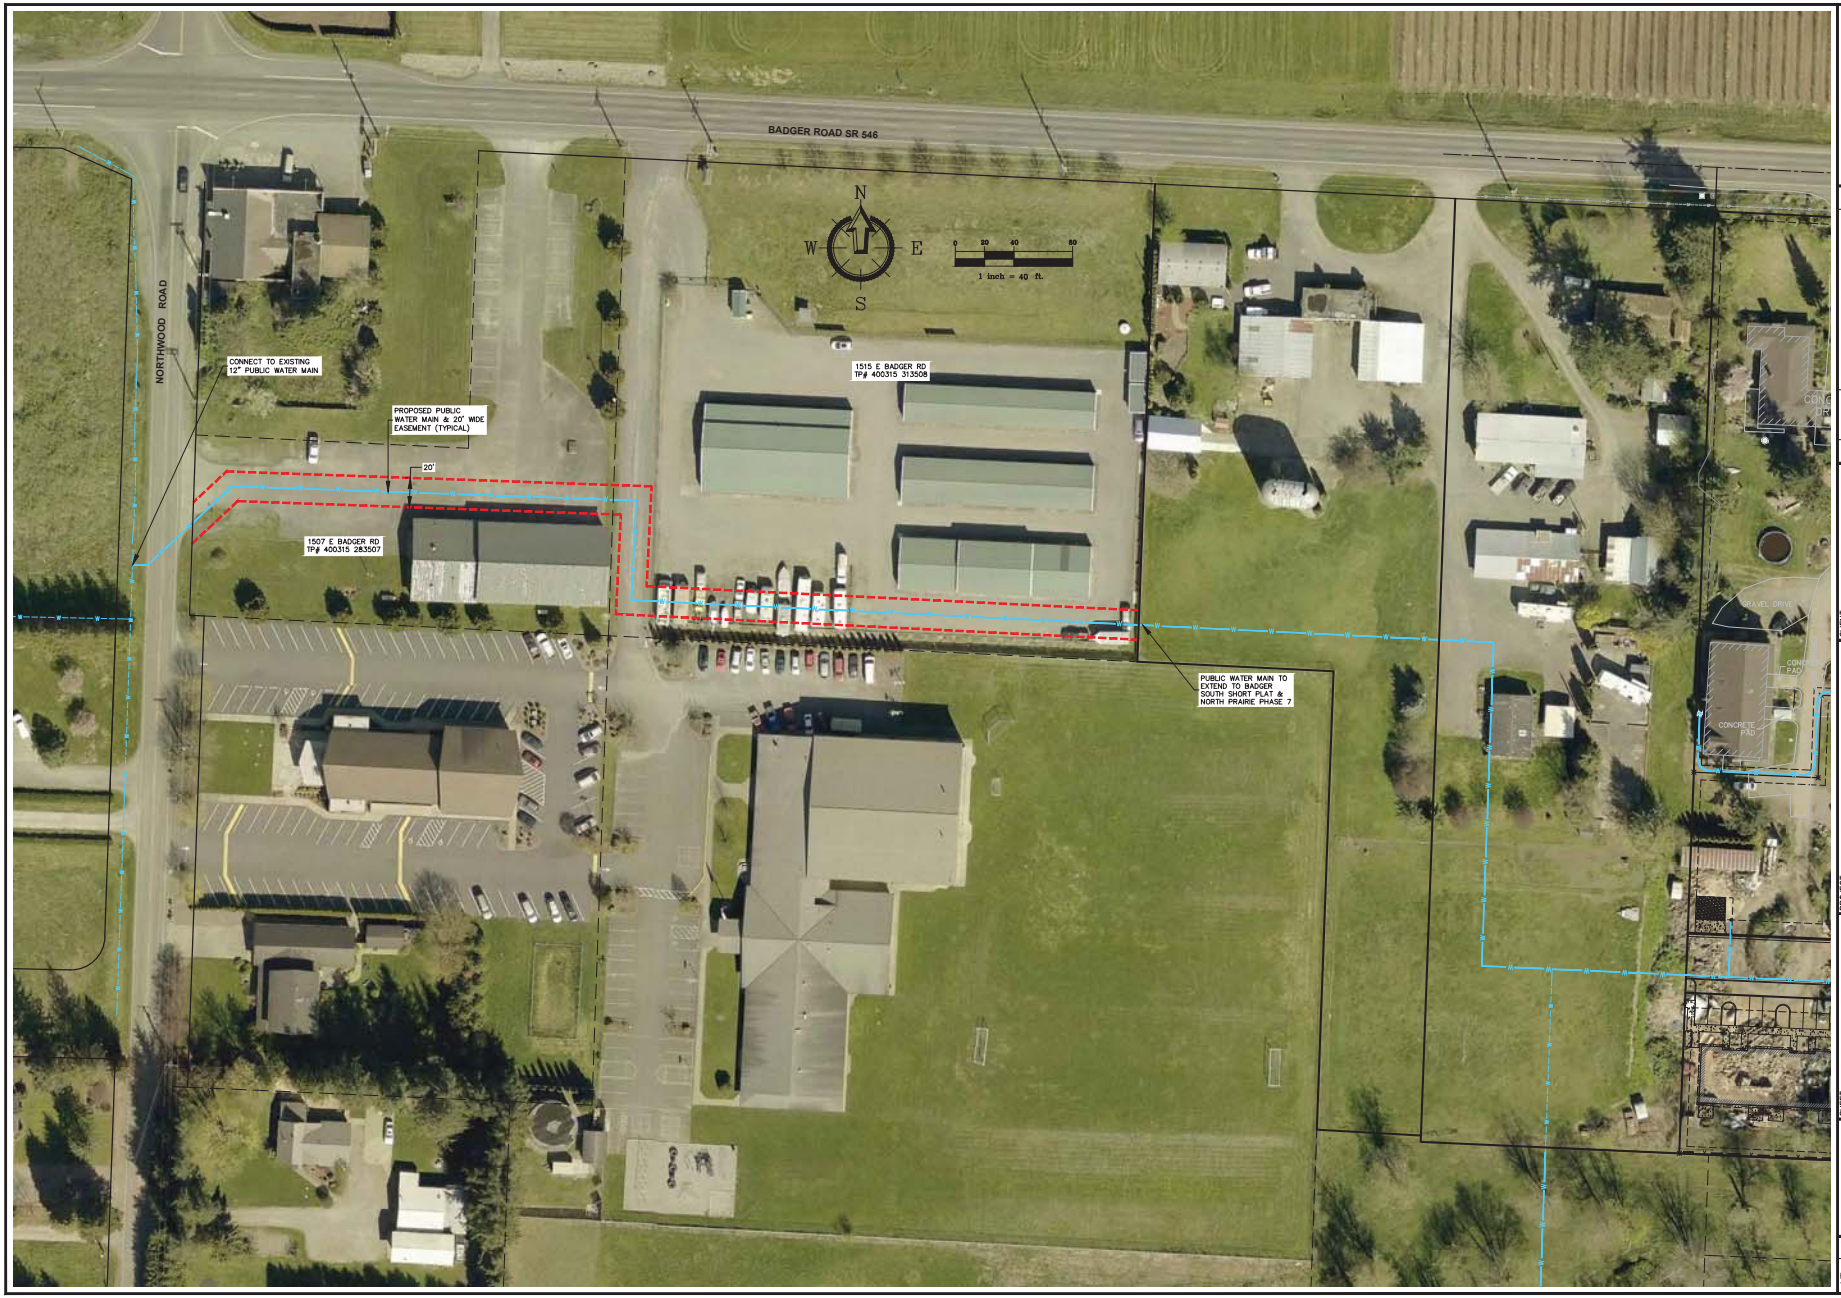



220 West Champion Street, Suite 200 t: 360.650.1409
Bellingham, WA 98225 f: 360.650.1401
FREELAND & ASSOCIATES


| REV: | DATE: | DESCRIPTION: | BY: |
|---|---|---|---|

CLIENT:
TMI, LLC
8071 GUIDE MERIDIAN, UNIT 105
LYNDEN, WA 98264

CALL BEFORE YOU DIG
FOR BURIED UTILITY LOCATIONS
1-800-424-5555

PROJECT LOCATION:
SKYVIEW SHORT PLAT
CURRANT STREET
LYNDEN, WA 98264

DRAWING #: 20128PREZ.DWG
DRAWN BY: SKE
DESIGNED BY: MDB
CHECKED BY: MDB

SHEET CONTENTS:
OFFSITE WATER LOOP EXHIBIT

PRELIMINARY

JOB #: 20128
DATE: 11-18-2020
SCALE: HORIZ: 1"=40' VERT: N/A
SHEET: WA1