# ORIGINAL DESIGN

1"=20'

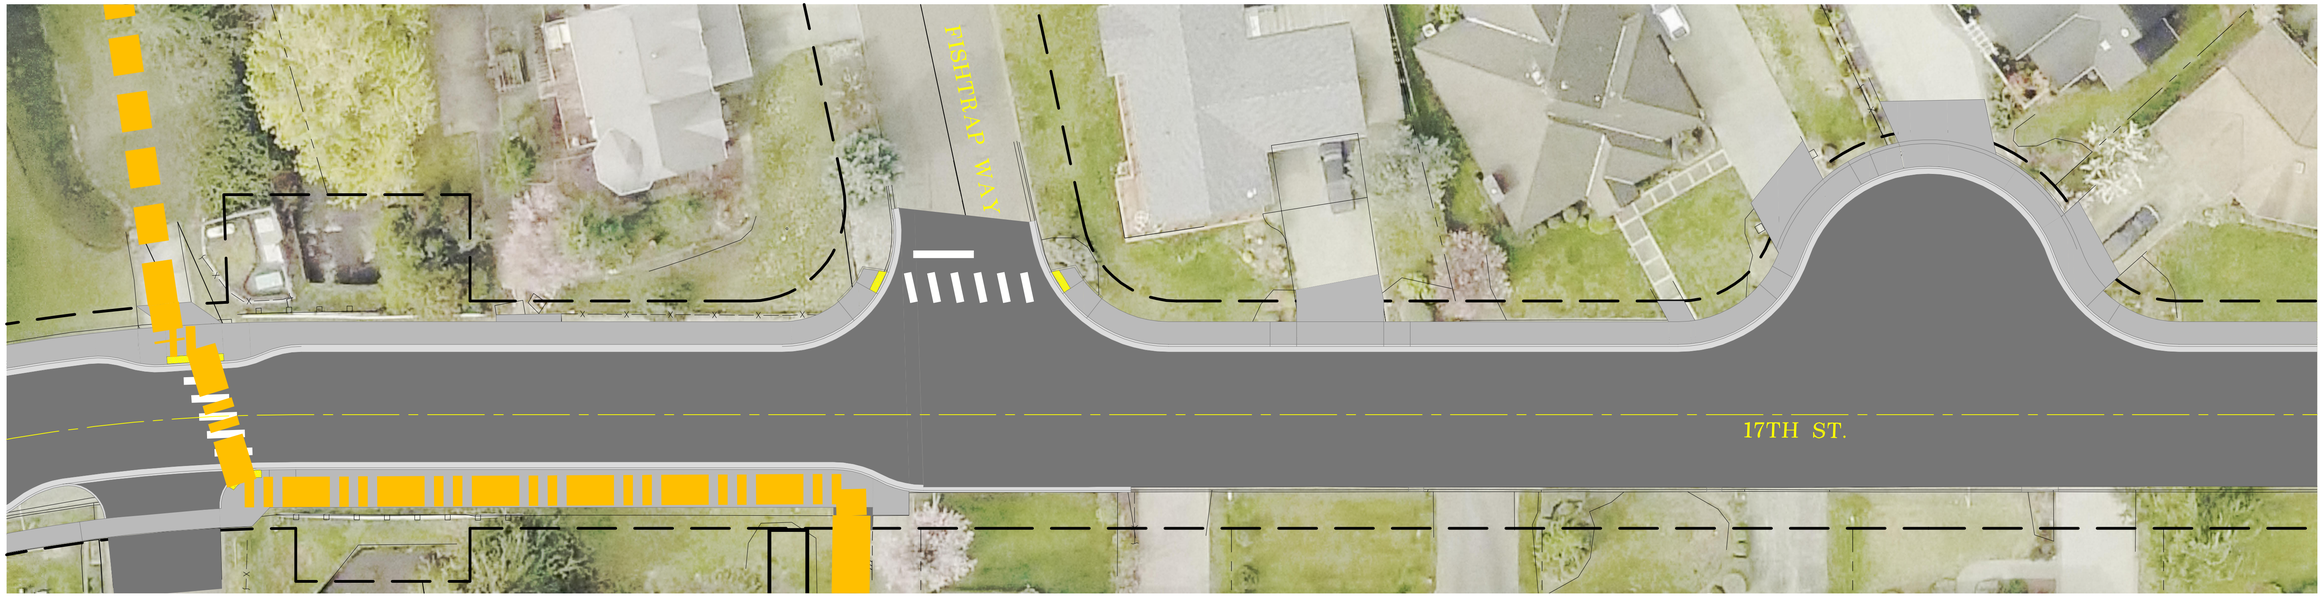


# REDESIGN

1"=20'

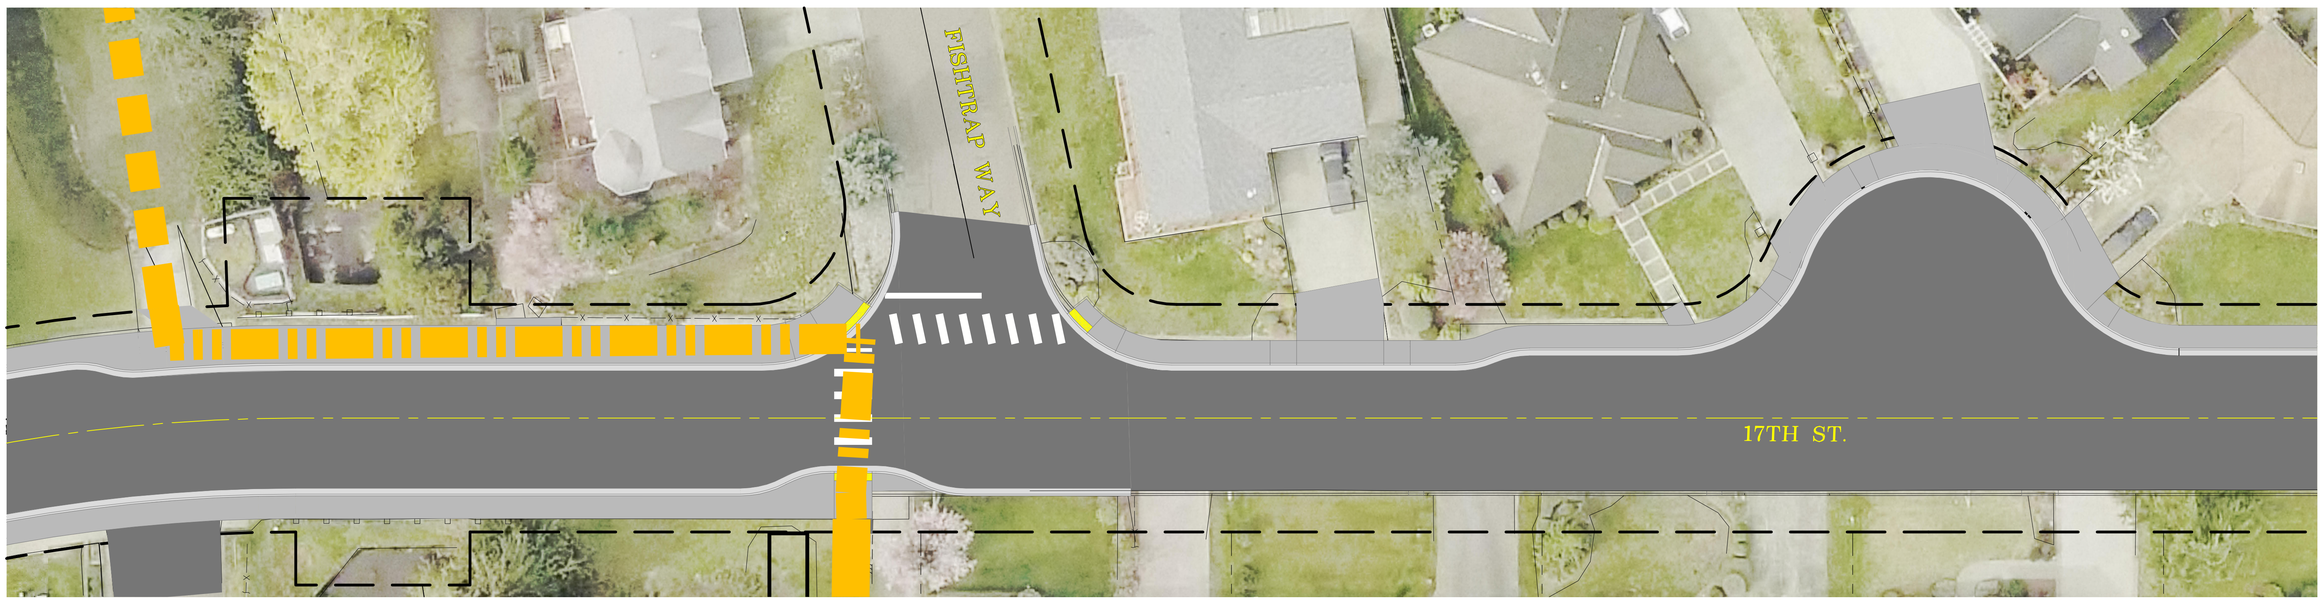


## LEGEND

= EXISTING TRAIL

= PROPOSED TRAIL CONNECTION

= FUTURE TRAIL

P:\Projects\104037.1\Civil 3D 2015\104037.1 PROBASE_REDESIGN.dwg, PW Exhibit 7.4, 7/20/2020 3:56:58 PM, RDP-ACharge Standard