KEY

- HAULING ROUTE FROM NEIGHBORING COAL DOCK
- PRIMARY HAULING ROUTE FOR BULK ITEMS
- FIRST ALTERNATE HAULING ROUTE FOR BULK ITEMS IF INTERIOR ROADS ARE ICY
- SECOND ALTERNATE HAULING ROUTE FOR BULK ITEMS IF INTERIOR ROADS ARE ICY
- MACKINAC ISLAND PUBLIC SCHOOL

TRAYSER'S TRADING POST RENOVATION

HAULING DIAGRAM

QUINN EVANS

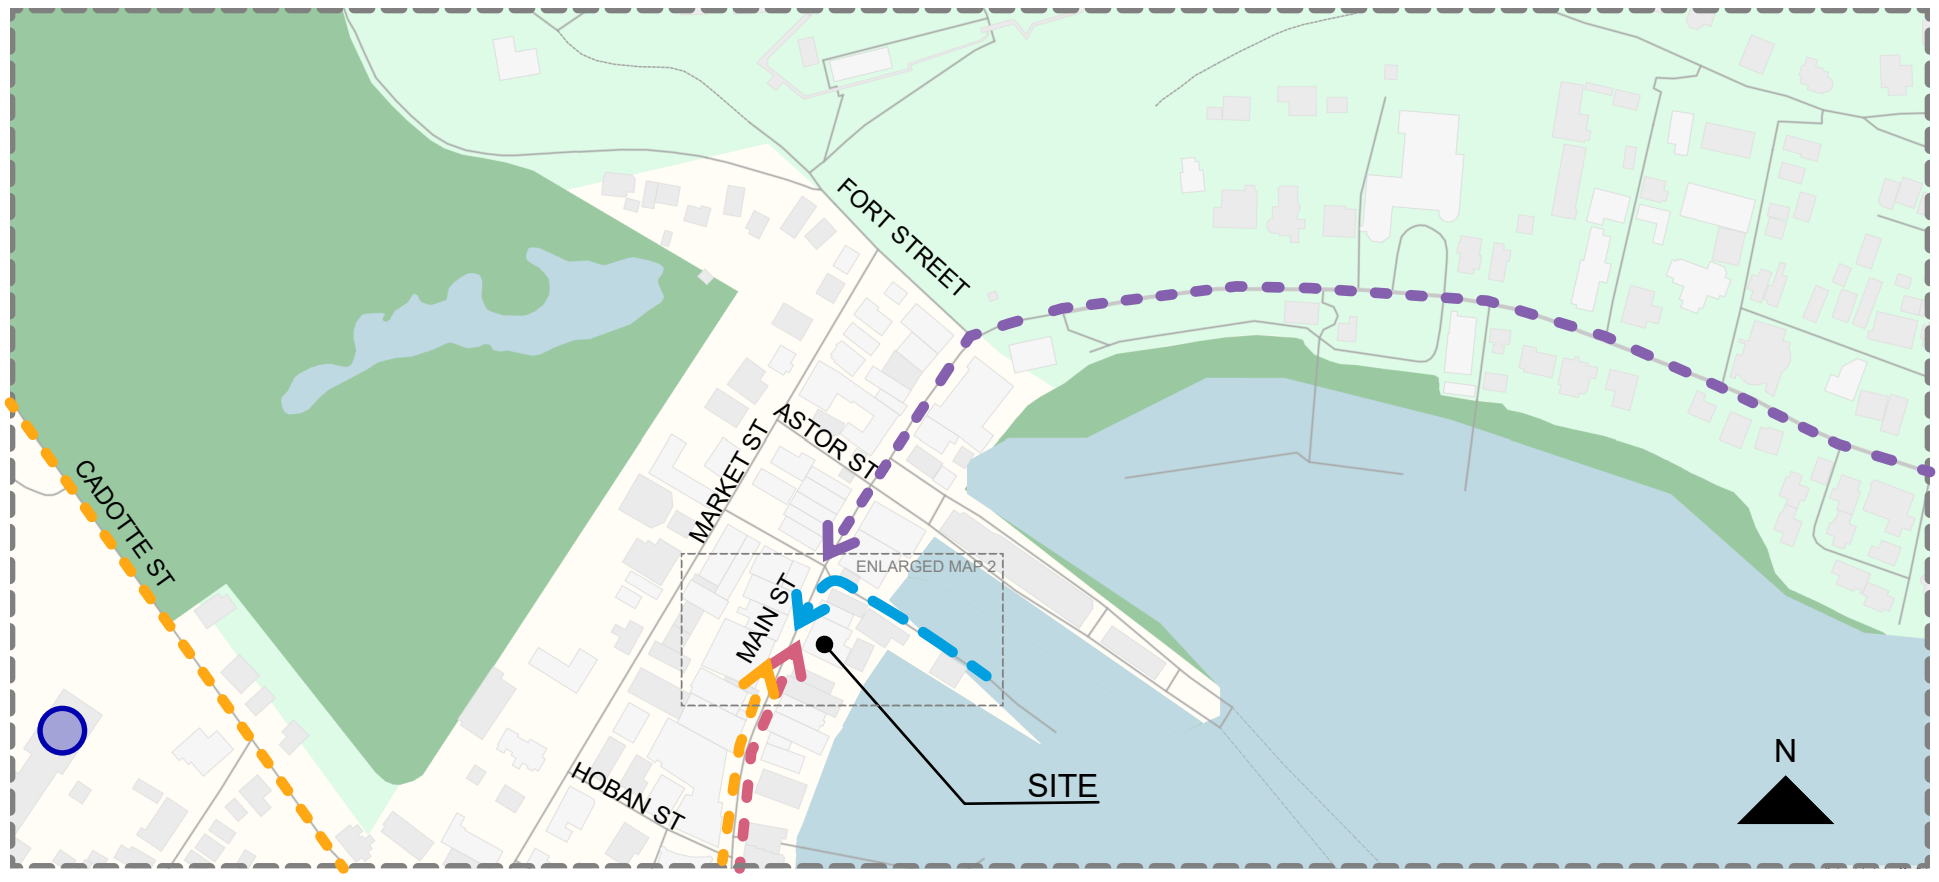

KEY

- HAULING ROUTE FROM NEIGHBORING COAL DOCK
- PRIMARY HAULING ROUTE FOR BULK ITEMS
- FIRST ALTERNATE HAULING ROUTE FOR BULK ITEMS IF INTERIOR ROADS ARE ICY
- SECOND ALTERNATE HAULING ROUTE FOR BULK ITEMS IF INTERIOR ROADS ARE ICY
- MACKINAC ISLAND PUBLIC SCHOOL

ENLARGED MAP 1

HAULING DIAGRAM

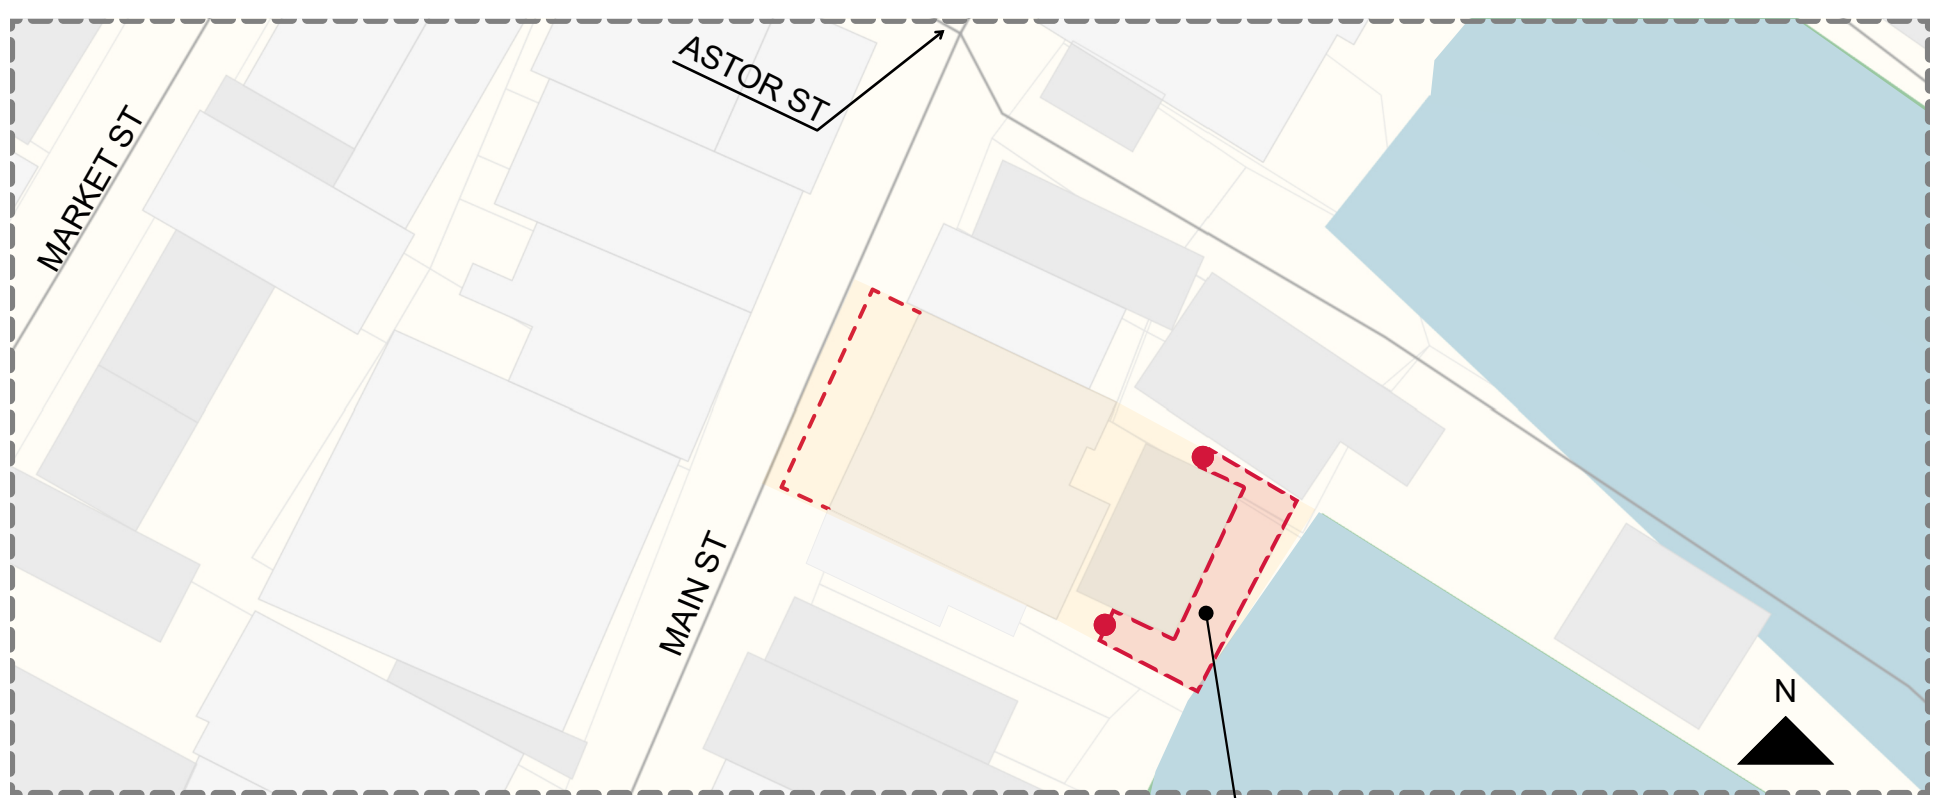

TOTAL EXTERIOR STORAGE AREA AVAILABLE: **1,480 SF**

KEY

- SITE AREA
- EXTENT OF FENCING
- FENCED AND LOCKED EXTERIOR SITE STORAGE WHEN INTERIOR STORAGE IS NOT POSSIBLE
- LOCKABLE GATE

ENLARGED MAP 2

STAGING DIAGRAM

QUINN EVANS