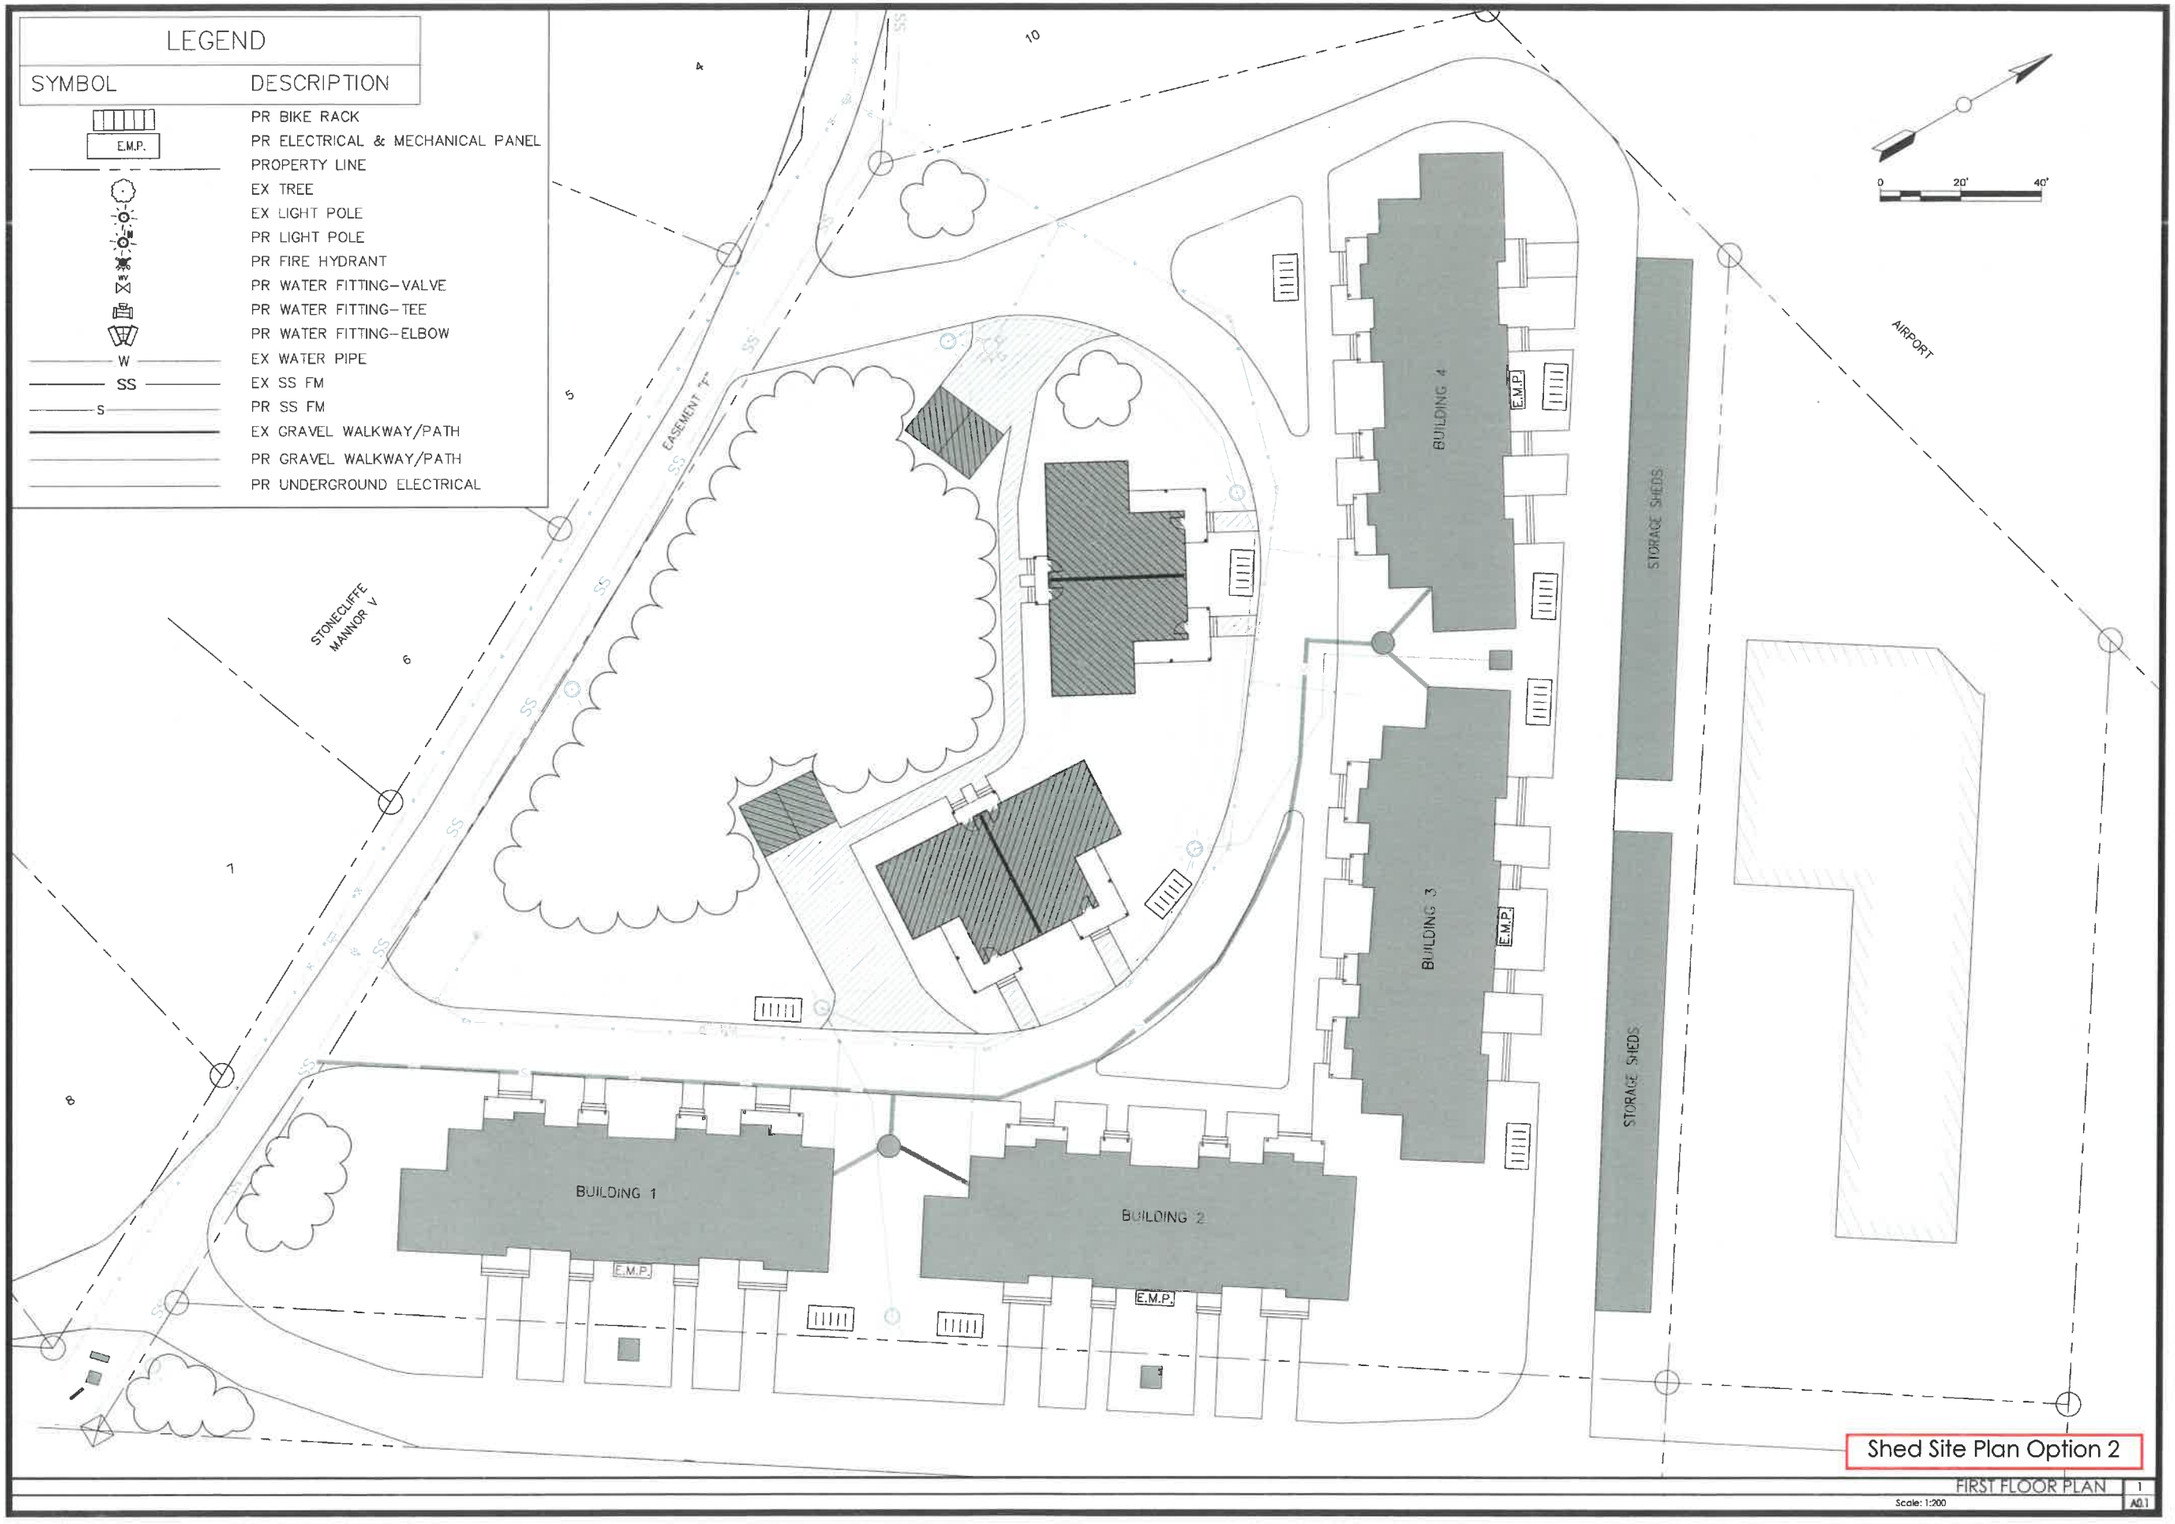

FIRST FLOOR PLAN

Scale: 1:200

architecture | design
720 E. MICHIGAN AVE - SUITE 210
LANSING, MI 48912
TEL: 517.484.0828
WWW.ASL-ARCHITECTS.COM
BRAD@ASL-ARCHITECTS.COM

MACKINAC ISLAND
FOREST WAY DUPLEX
FOREST DRIVE WAY
MACKINAC ISLAND, MICHIGAN

© 2024 ARCHITECTURAL SOLUTIONS, LTD.
Not published.
All rights reserved.

A0.1

SITE PLAN

© 2024 ARCHITECTURAL SOLUTIONS, LTD. Not Published. All rights reserved

File: H:\ASL NAS\ASL_CAD Storage_Acad Dwgs J thru M\Mackinac Island - Forest Way Duplex_ASL_CAD\2023work_Forest Way Duplex_For Permit\2024xxx_Forest Way Duplex_For Permit.dwg Saved: JPropic 8/1/2024 3:30 PM. Plotted: 8/1/2024 3:40 PM