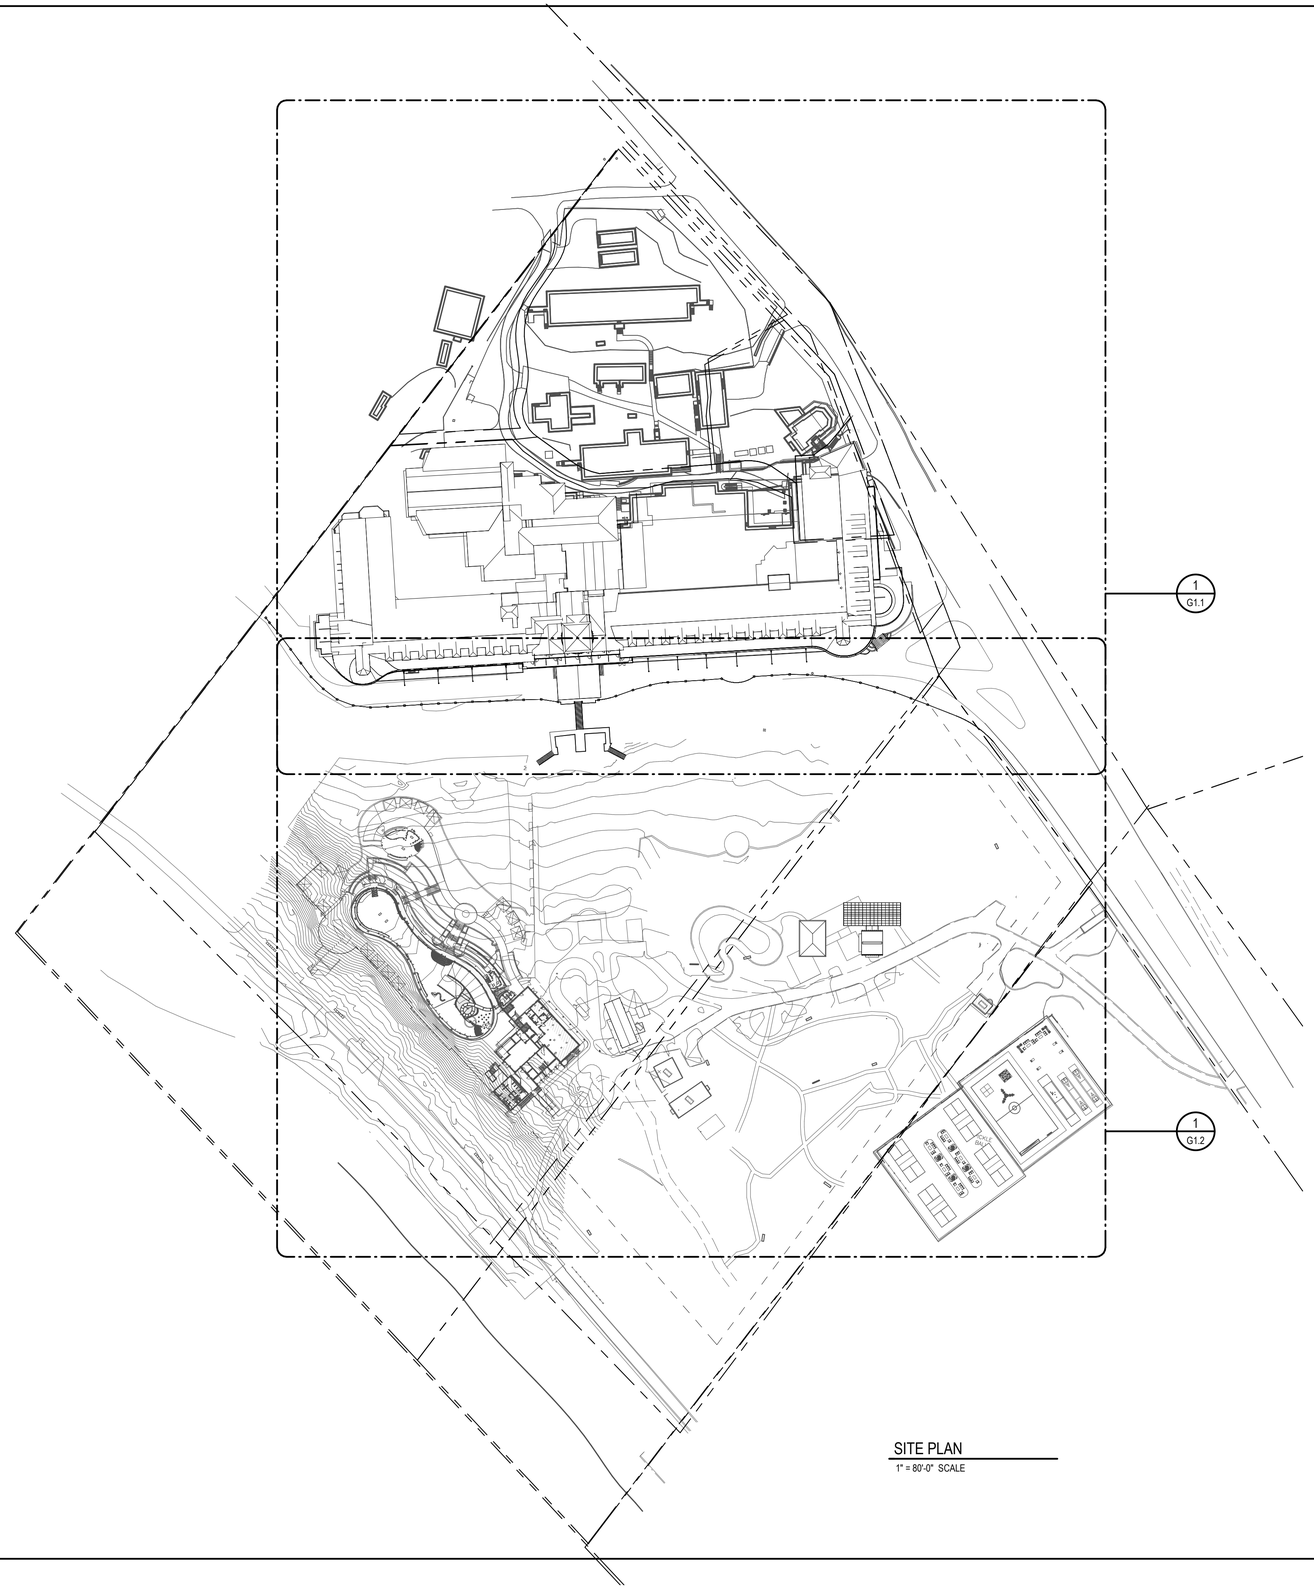

SITE PLAN
1" = 80'-0" SCALE

HopkinsBurns
DESIGN STUDIO

HOPKINSBURNS DESIGN STUDIO
113 S Fourth Ave.
Ann Arbor, Michigan 48104
734.424.3344
www.hopkinsburns.com

Grand Hotel
WORLD'S LARGEST SUMMER HOTEL

Davidson Hotels & Resorts

Architectural Siteplan

ISSUED FOR	DATE

TO BE PRINTED ON 22"X34" SHEET SIZE

SEAL & SIGNATURE

FOR REVIEW ONLY - NOT FOR CONSTRUCTION

SCALE

1" = 80'-0"

NORTH

DRAWING TITLE
ARCHITECTURAL SITEPLAN

SHEET NUMBER
G1.0

10/16/2023 5:23:08 PM C:\Users\steve.adams\Documents\GH-Site-A21_Central_steve.adams@hopkinsburns.com.rvt

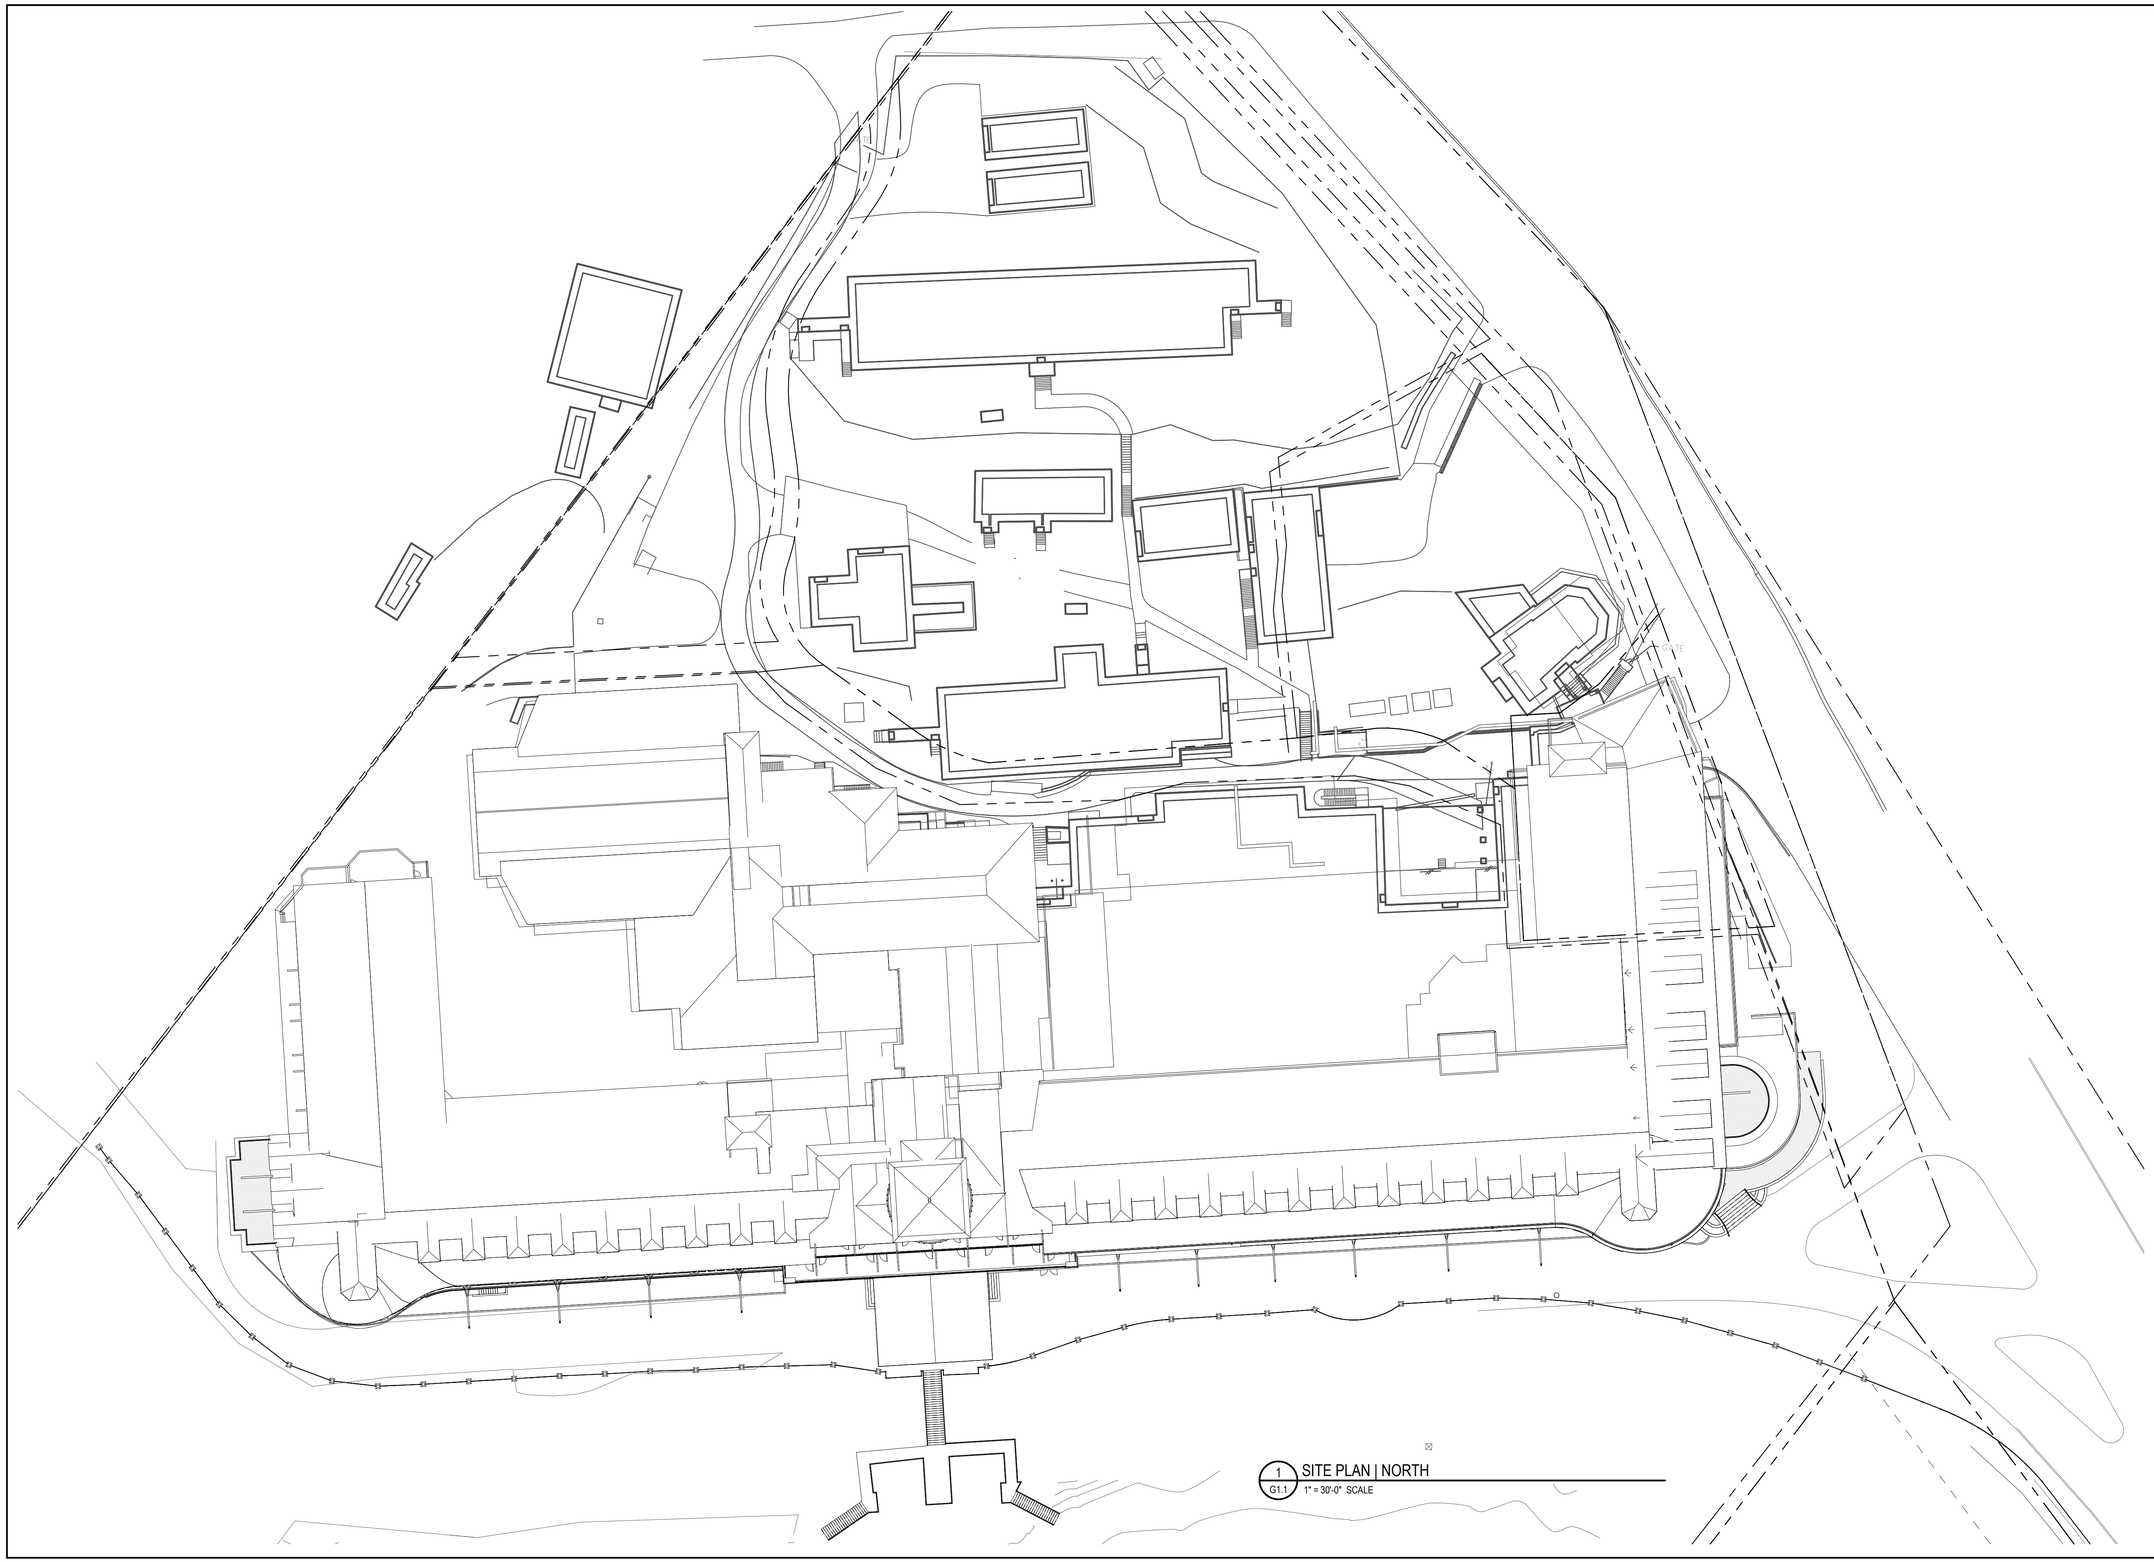

1 G1.1 SITE PLAN | NORTH
1" = 30'-0" SCALE

HopkinsBurns
DESIGN STUDIO

HOPKINSBURNS DESIGN STUDIO
113 S Fourth Ave.
Ann Arbor, Michigan 48104
734.424.3344
www.hopkinsburns.com

Grand Hotel
WORLD'S LARGEST SUMMER HOTEL

Davidson Hotels & Resorts

Architectural Siteplan

ISSUED FOR	DATE

TO BE PRINTED ON 22"X34" SHEET SIZE

SEAL & SIGNATURE

FOR REVIEW ONLY - NOT FOR CONSTRUCTION

SCALE

1" = 30'-0"

NORTH

DRAWING TITLE

ARCHITECTURAL SITEPLAN ENLARGED

SHEET NUMBER

G1.1

10/16/2023 5:23:10 PM C:\Users\steve.adams\Documents\GH-Site-A21_Central_steve.adams@hopkinsburns.com.rvt

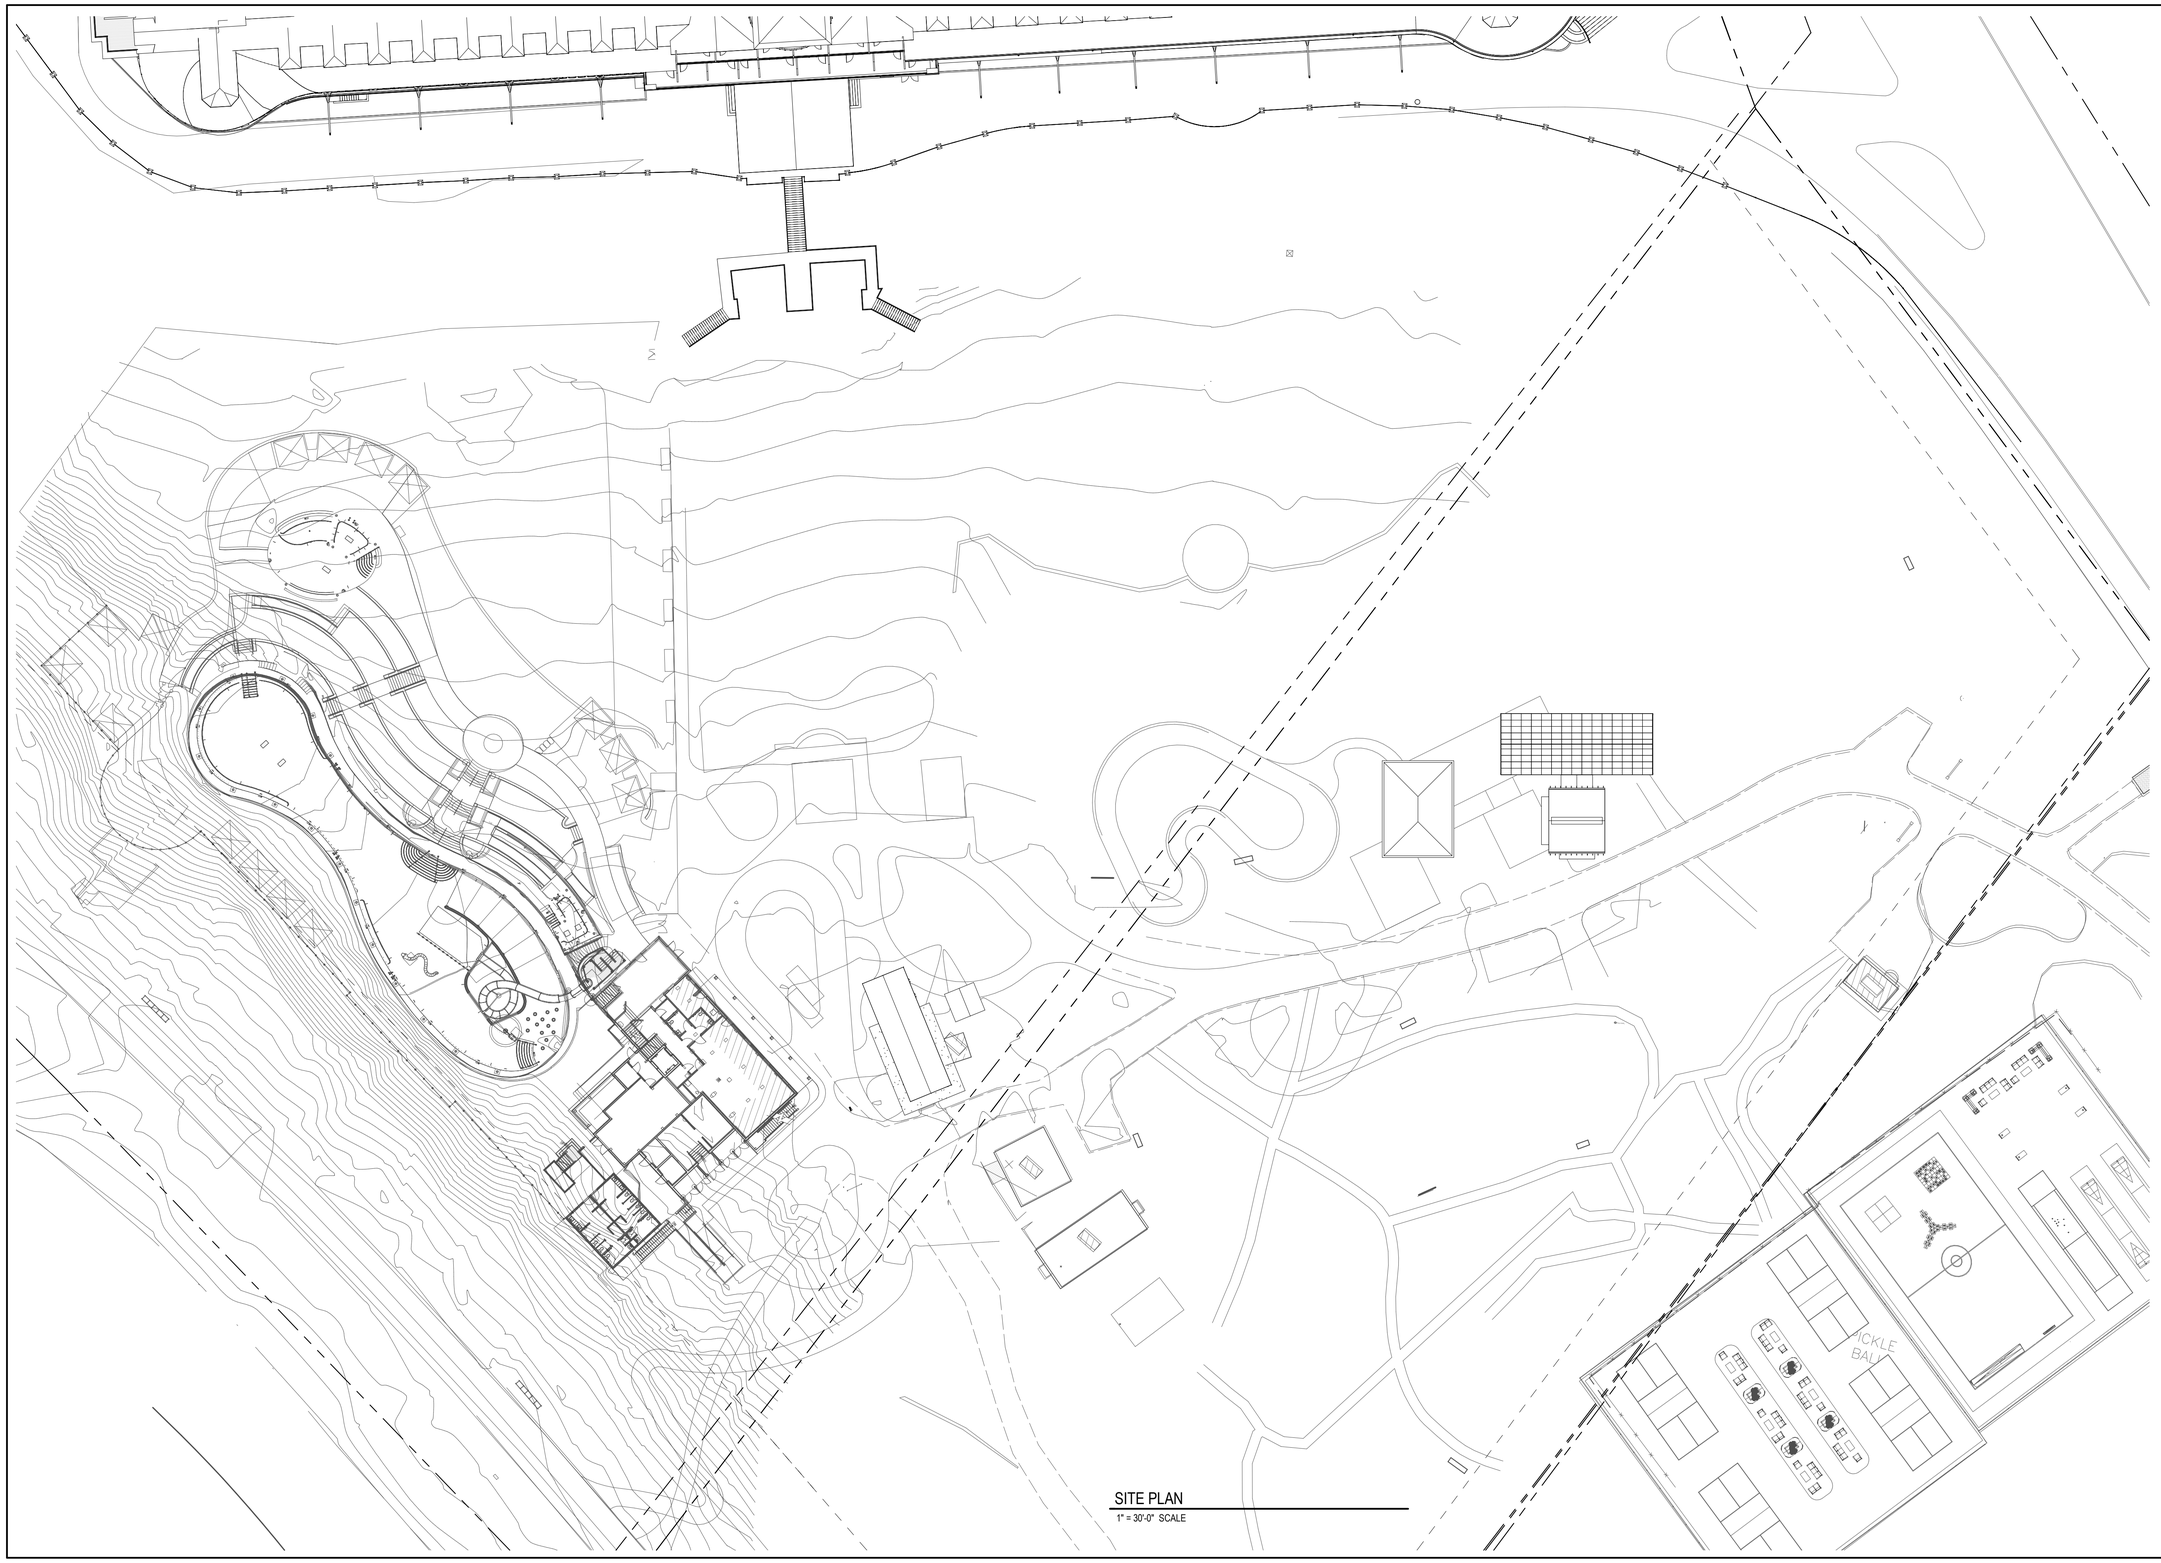

HopkinsBurns
DESIGN STUDIO

HOPKINSBURNS DESIGN STUDIO
113 S Fourth Ave.
Ann Arbor, Michigan 48104
734.424.3344
www.hopkinsburns.com

Grand Hotel
WORLD'S LARGEST SUMMER HOTEL

Davidson Hotels & Resorts

Architectural Siteplan

ISSUED FOR	DATE

TO BE PRINTED ON 22"X34" SHEET SIZE

SEAL & SIGNATURE

FOR REVIEW ONLY - NOT FOR CONSTRUCTION

SCALE

1" = 30'-0"

NORTH

DRAWING TITLE

ARCHITECTURAL SITEPLAN ENLARGED

SHEET NUMBER

G1.2

10/16/2023 5:23:13 PM C:\Users\steve.adams\Documents\GH-Site-A21_Central_steve.adams@hopkinsburns.com.rvt