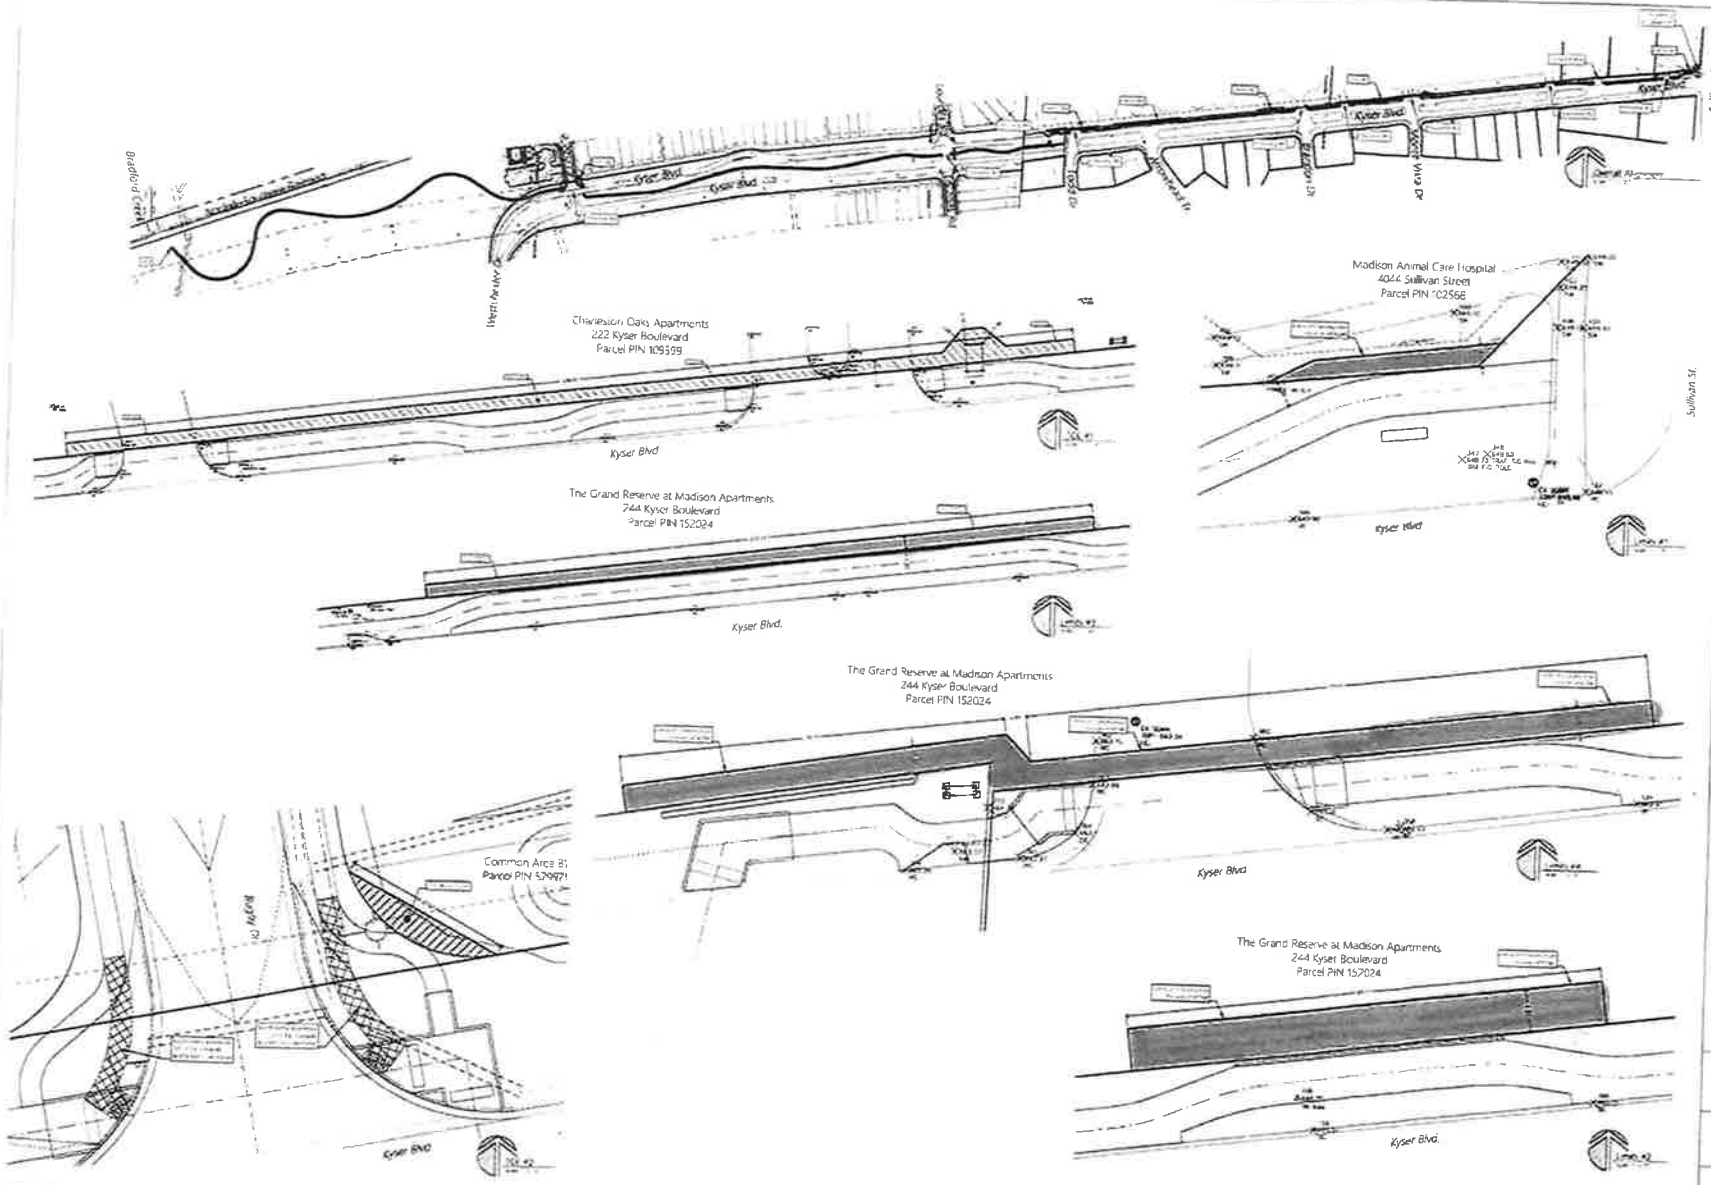

REVISIONS

MULLINS, LLC
CIVIL ENGINEERING ENVIRONMENTAL
SURVEYING LANDSCAPE ARCHITECTURE
(256) 533-5367

Kyser Blvd. Greenway
MADISON, AL

Temporary Construction Easement Plan

SHEET NUMBER
C3