NOTE:
BENCHMARK & CONTROL POINTS NOT TO BE DISTURBED.

KEY MAP

SHEET 4 | SHEET 5 | SHEET 6

GRAPHIC SCALE (FEET)

50 0 25 50 100 150 200

AFN ABSPROPOOI LLC #1

HOSSEIN & ROYA JAMSHIDI #2

ATWATER SAVE TI ALL STORAGE MADISON AL. LLC #3

FLDG ASSOCIATES-POOL 7 LLC #4

MADISON TOWNE CENTRE #5

MATCHLINE (SEE SHEET 4)

STA 100+00.00

105+00

110+00

STA 113+00.00

REQD TYPE 3 CURB RAMP

EXISTING PAVEMENT (REMOVE)

TCE

ACQD ROW

PRES ROW

REQD TYPE 1 CURB RAMP (TYP.)

EXISTING CURB & SIDEWALK (REMOVE)

EXISTING TREES (REMOVE (TYP.)

EXISTING SIGN (RETAIN)

REQD 24" CURB & GUTTER

REQD 5' SIDEWALK

CONSTR LIMITS

SUNSET BLVD. (See Sht. 6A)

GP91 742.87 NAIL

CP1 742.12 PK NAIL

CP2 739.90 NAIL

BROWNSFERRY ROAD

OLD MADISON PIKE

EXISTING INLET & STORM PIPE (REMOVE

REQD TYPE 3 CURB RAMP

CONSTRUCTION CENTERLINE

EXISTING ASPHALT PAVEMENT (MILL & OVERLAY)

WALTON DRIVE

LARRY DRIVE

ANDERSON CR.

HUGHES ROAD

MATCHLINE STA 113+00.00

TYPICAL No.2

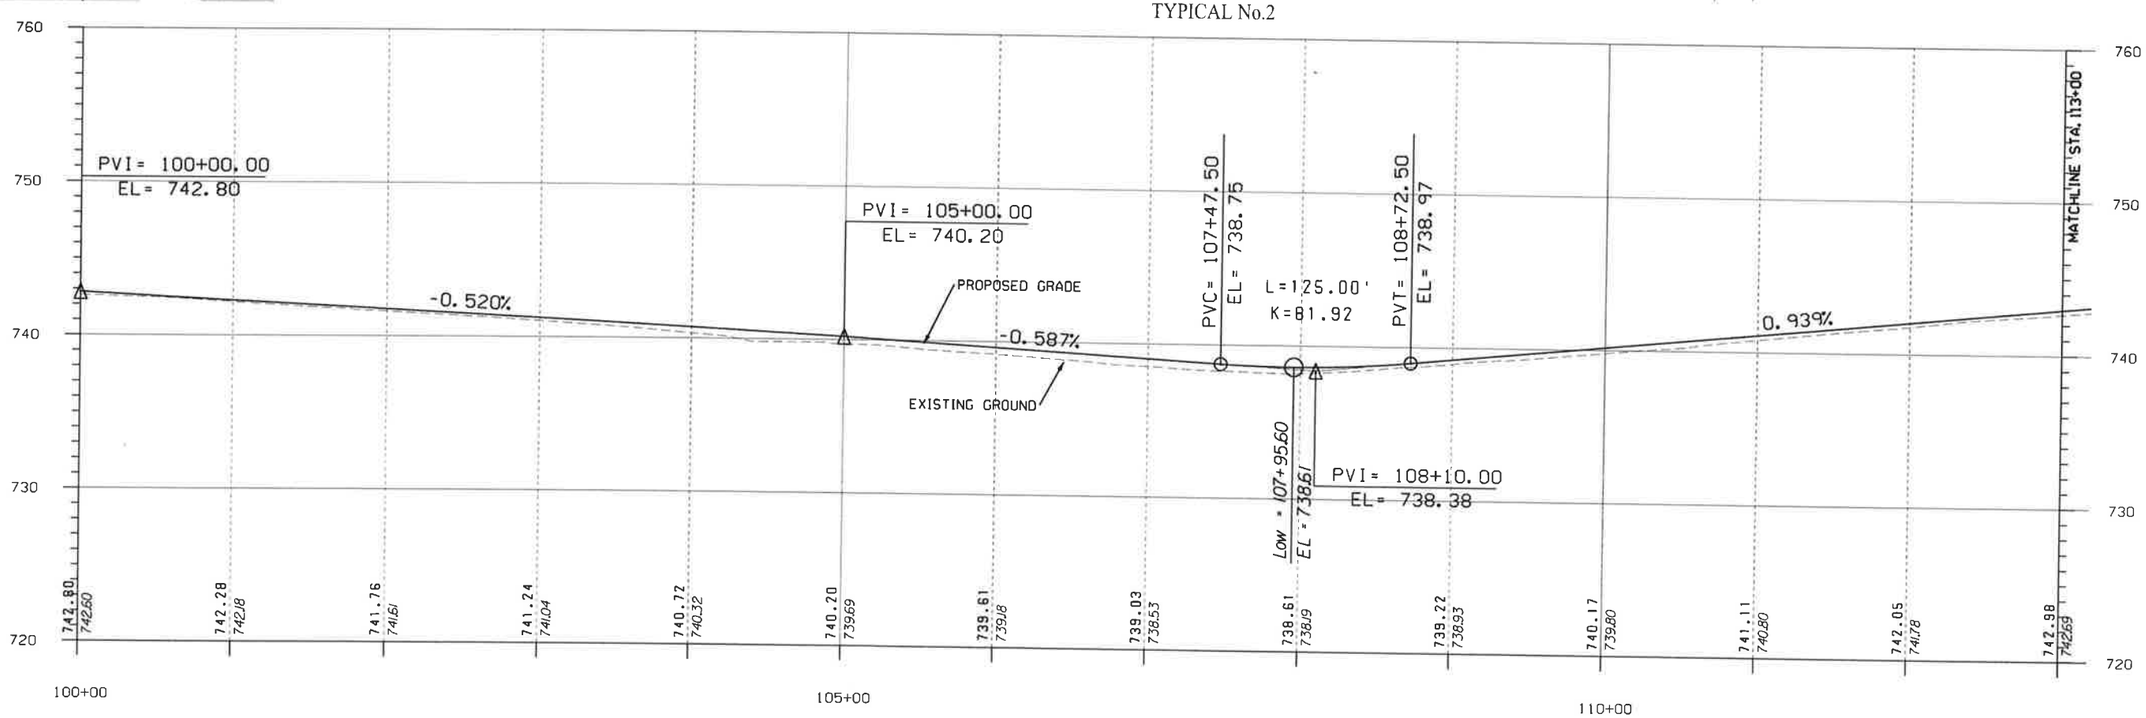

NO	REVISIONS DESCRIPTION	BY	CKD	DATE

SAIN ASSOCIATES
5021 Technology Drive NW
Suite B2
Huntsville, Alabama 35805
Phone: (256) 692-9566
Website: www.sain.com

ROAD PLAN & PROFILE
BROWNSFERRY ROAD & OLD MADISON PIKE WIDENING
FOR
CITY OF MADISON
MADISON, ALABAMA

DRN. BY HA	JOB NO. 23-0008
CKD. BY BW	SCALE NOTED
PROJ. MGR. BW	DATE 10-31-24

SHEET NO. 5