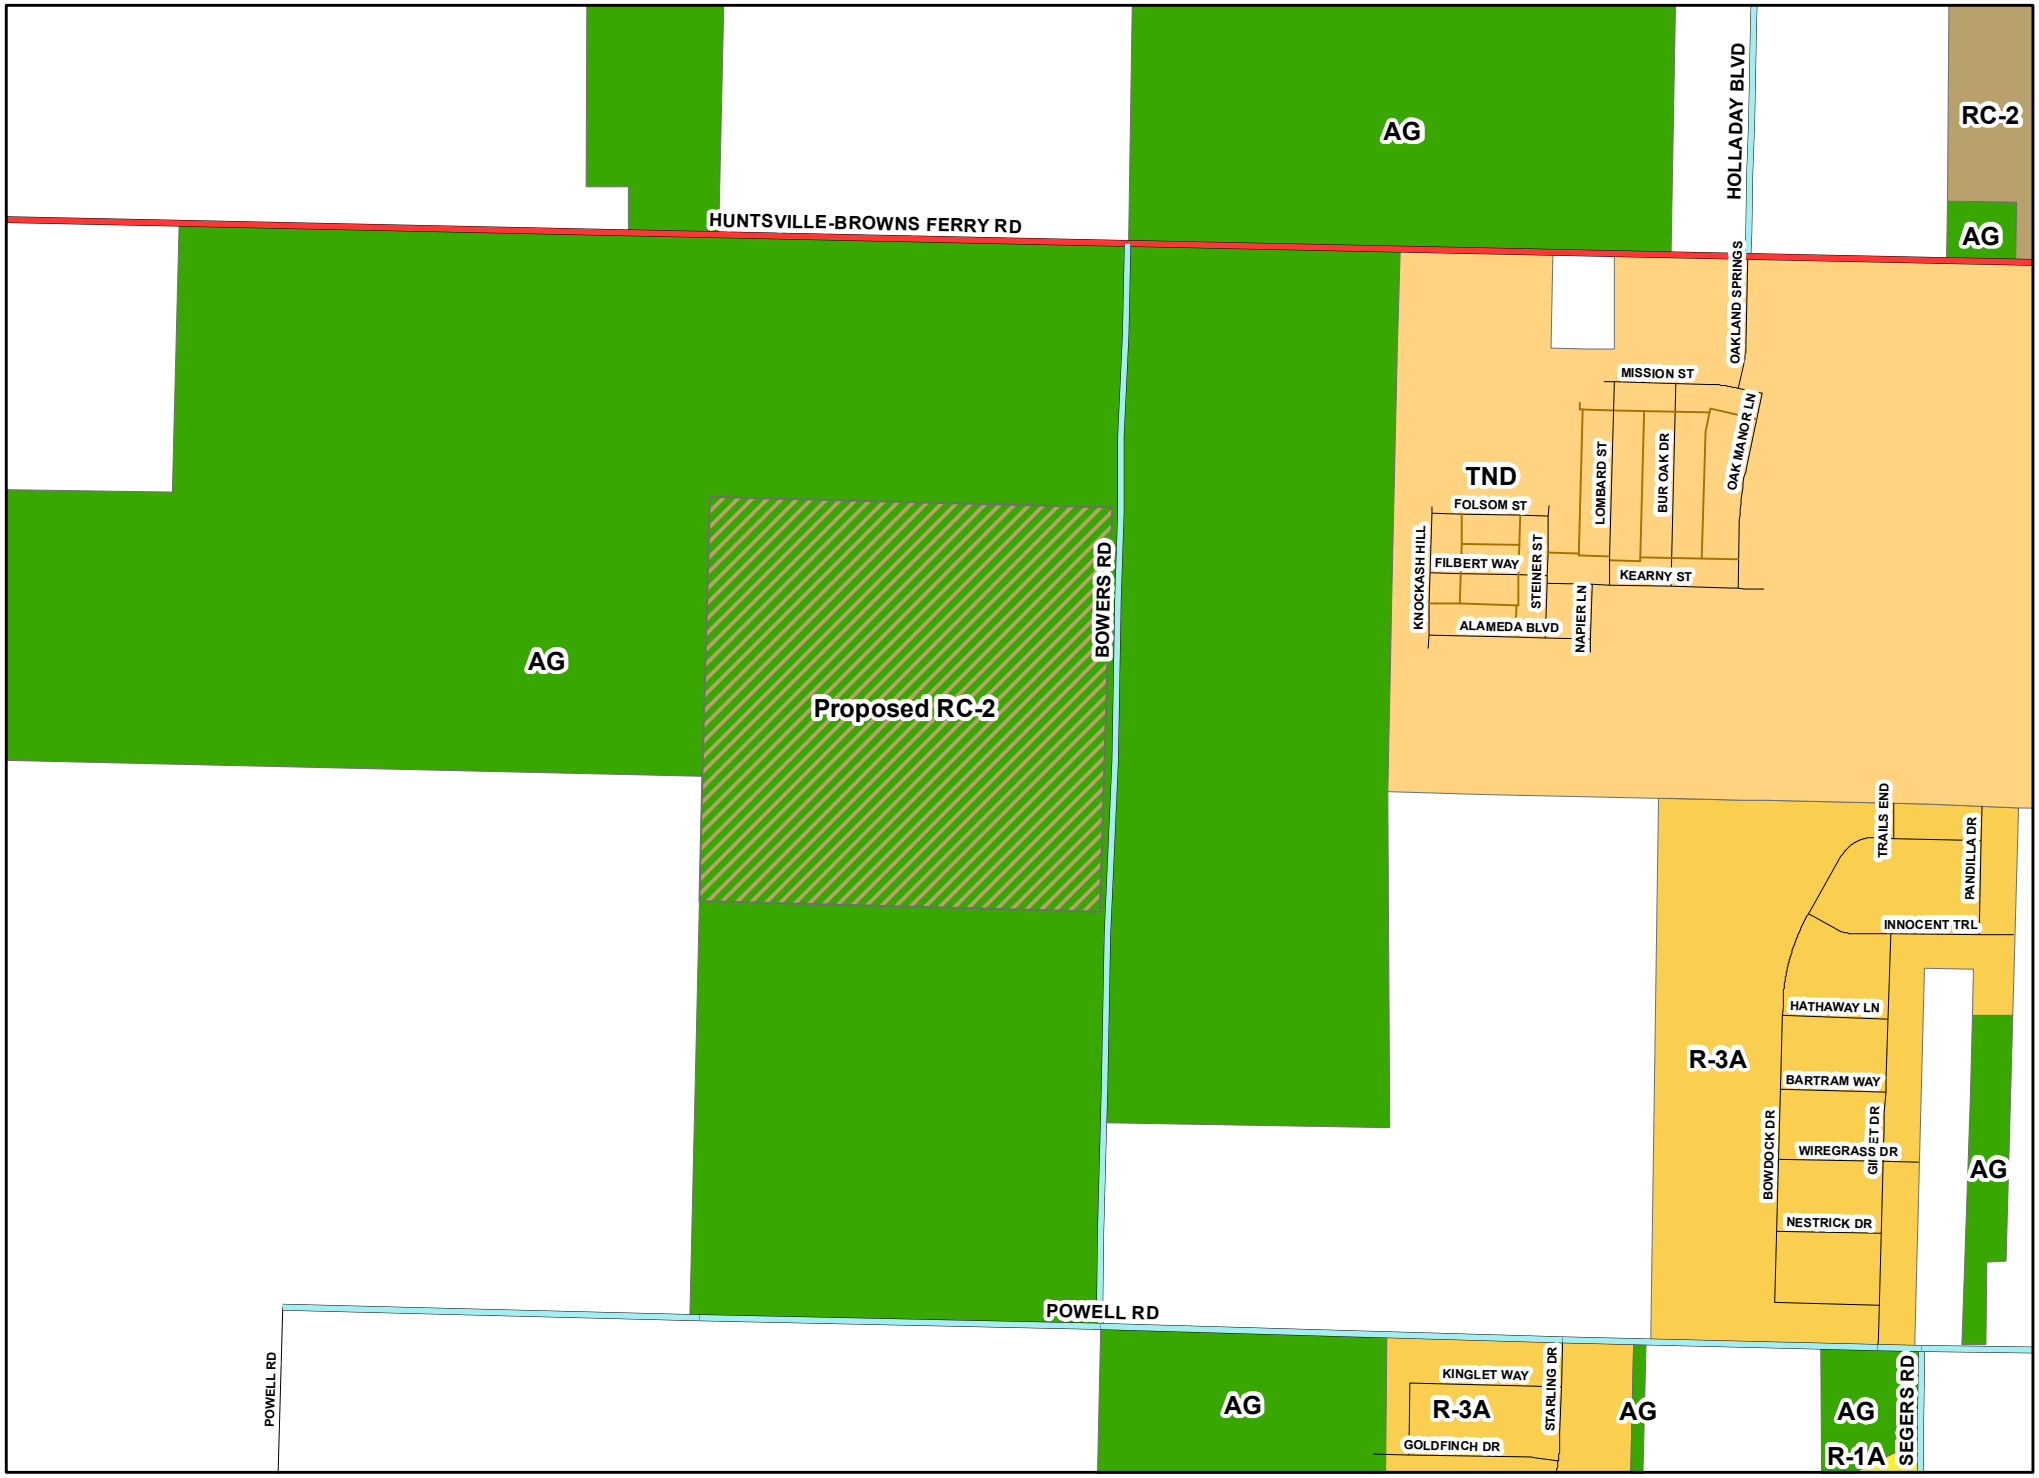

N

500 250 0 500 Feet

Proposed Rezoning: AG to RC-2