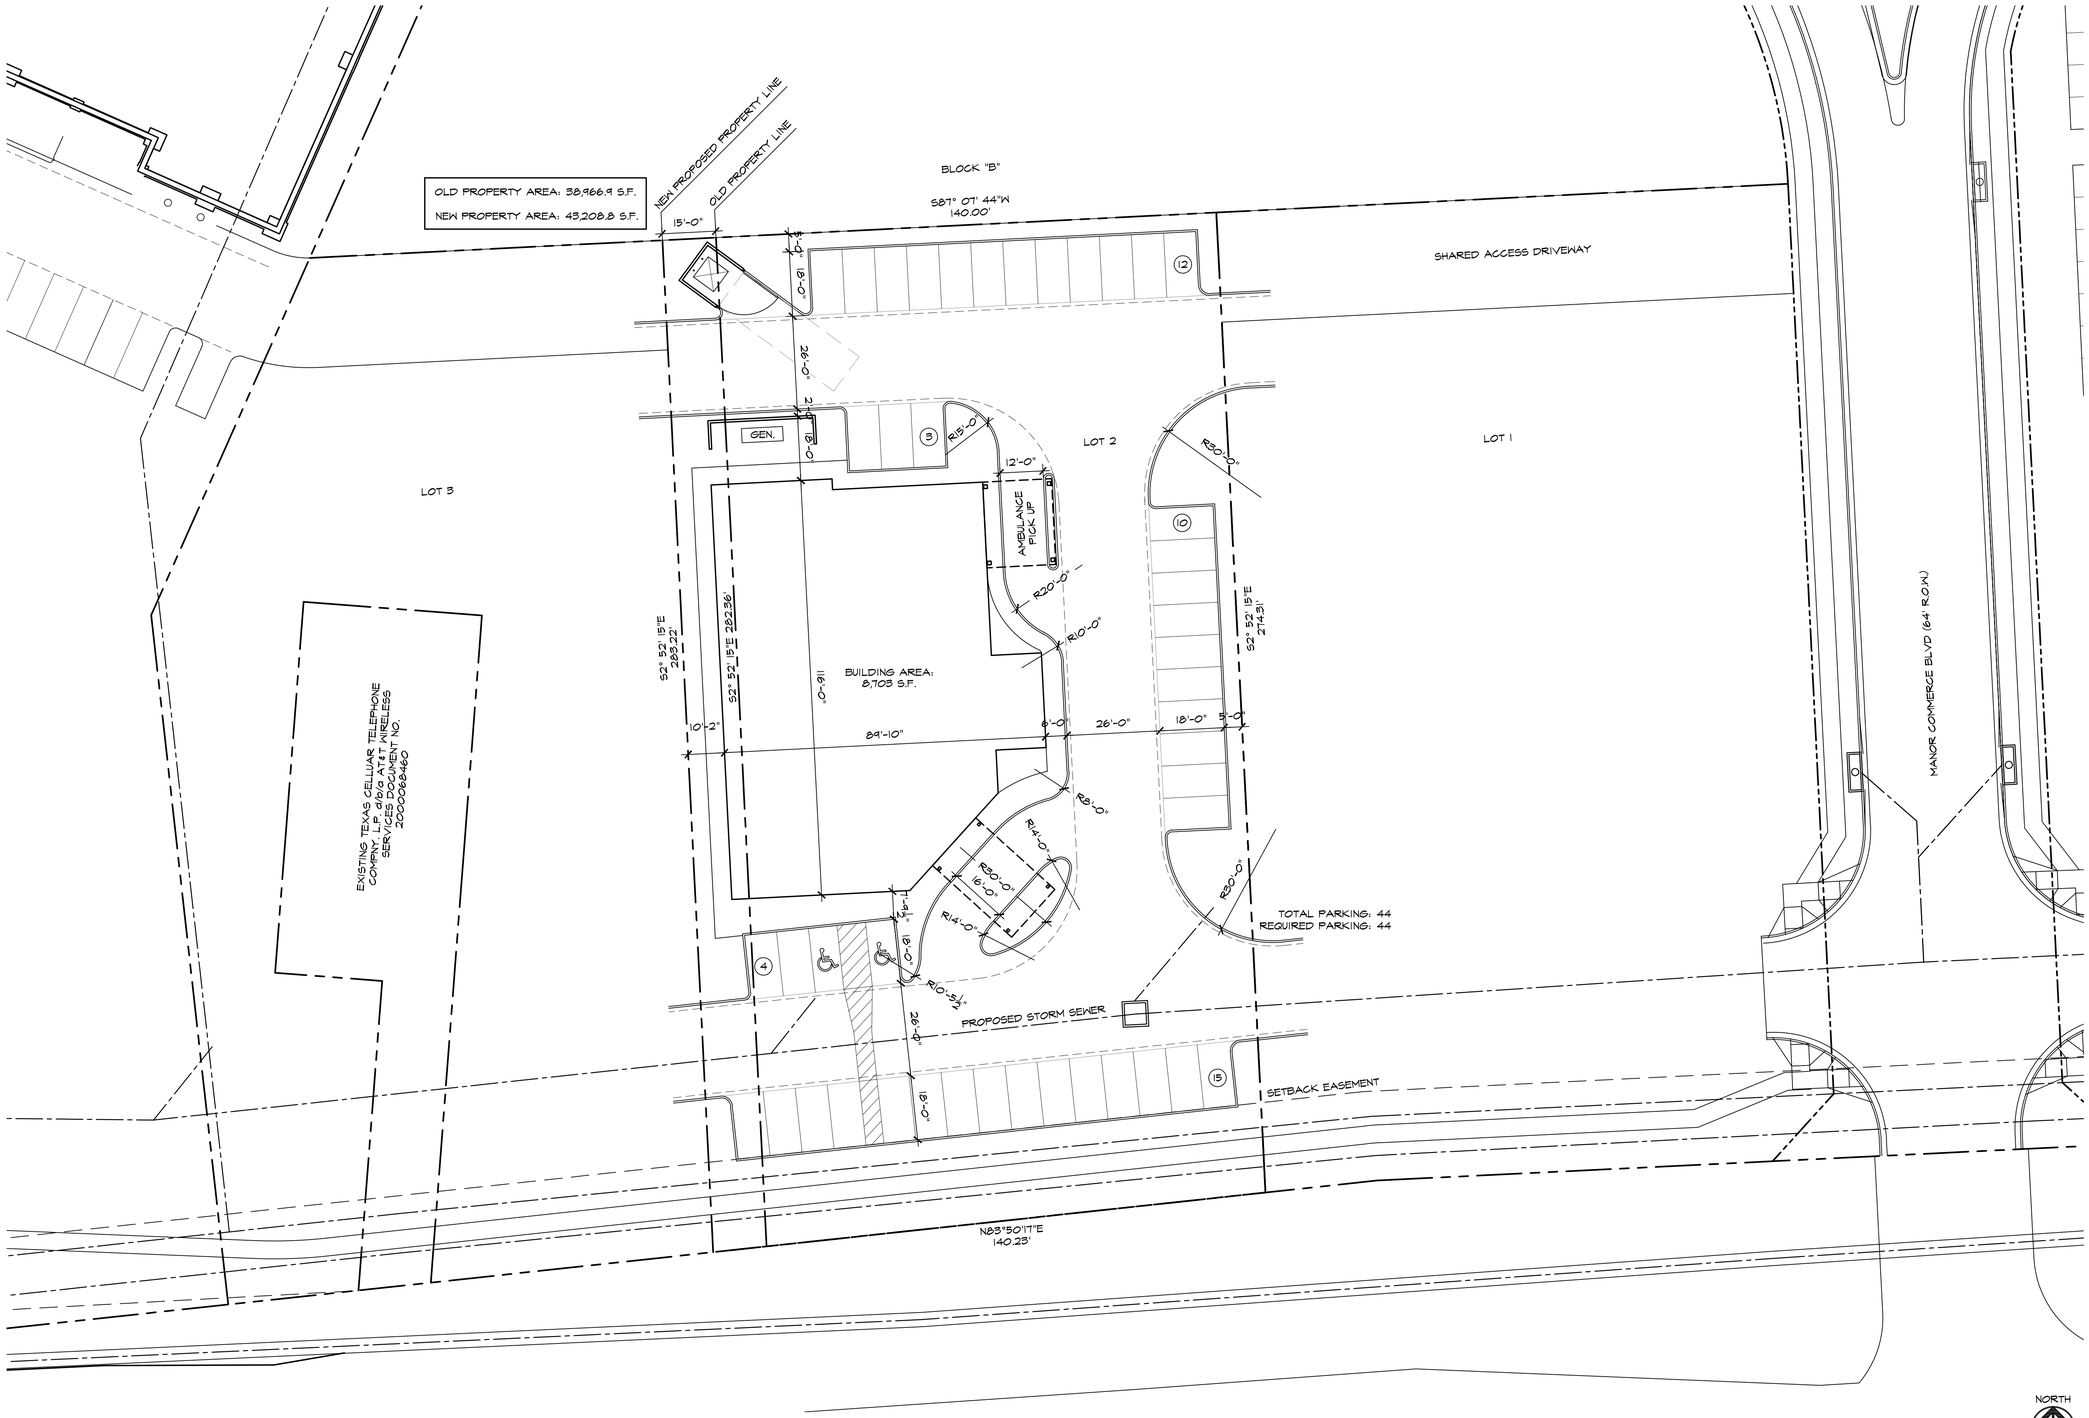

01 - ARCHITECTURAL SITE PLAN

SCALE: 1"= 20'-0"

"ISSUED FOR PRELIMINARY REVIEW, NOT FOR PERMITTING, BIDDING, OR CONSTRUCTION," NOVEMBER 18, 2025.

901 N. McDonald St.
Suite 203
McKinney, Texas 75069
972.529.9790

rawls·culver
ARCHITECTS, LP

A NEW PROJECT FOR
ALLY MEDICAL EMERGENCY ROOM
MANOR, TEXAS

Job No: 24ØXX

THESE DOCUMENTS ARE FOR INTERIM REVIEW AND ARE NOT INTENDED FOR CONSTRUCTION, BIDDING, OR PERMIT PURPOSES.

CAMERON CULVER
TEXAS RA NO. 26504

DATE: 2025.11.18

Date: 2025.11.18

Revision:

Sheet Title:
ARCH. SITE PLAN

Drawn By: NCC

Sheet Number:
A1.1