A1 VICINITY MAP AREA 1, 2, AND 3
SCALE: 1" = 250'

0 250' 500'

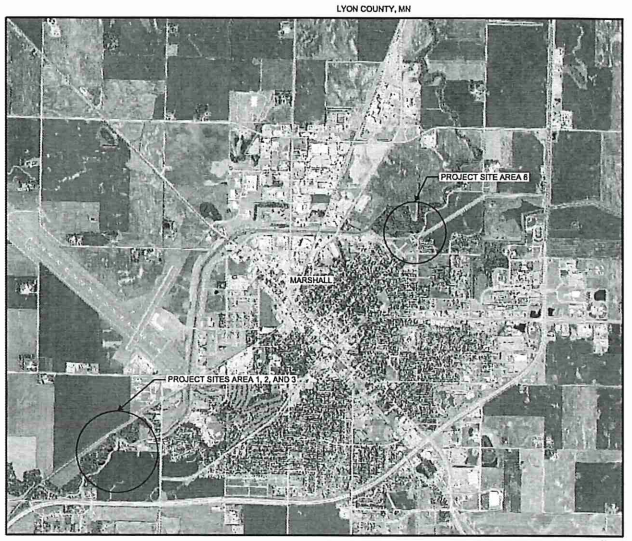

D7 VICINITY MAP MARSHALL
SCALE: 1: = 2500'

0 2500' 5000'

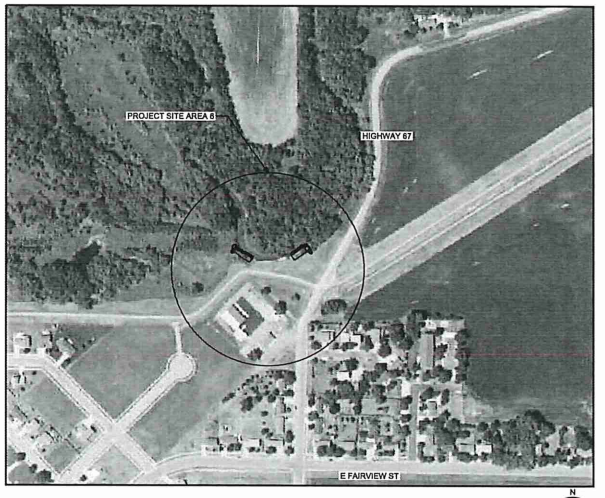

A7 VICINITY MAP AREA 6
SCALE: 1: = 250'

0 250' 500'

%PRODUCTION DATA 1%
%PRODUCTION DATA 2% %PRODUCTION DATA 3% %PRODUCTION DATA 4%

ELEVATION DATUM (VERTICAL CONTROL): NAVD 88
GEOID 12B

COORDINATE SYSTEM (HORIZONTAL CONTROL): NAD 83 (2011)
NAD83 (2011) (TH ZONE) U.S. SURVEY FT.
COMBINED FACTOR (CF): 0.999944485

US Army Corps of Engineers®

MARK	DESCRIPTION	DATE

U.S. ARMY CORPS OF ENGINEERS
ST. PAUL DISTRICT
ST. PAUL, MINNESOTA
CITY, ST ZIP

DESIGNED BY:	ISSUE DATE:
MKS	20200720
DRAWN BY:	SOLICITATION NO.:
AAW	W912ES21B0003
CHECKED BY:	CONTRACT NO.:
GDV	
SUBMITTED BY:	AS-BUILT NO.:
T. SULLY	
SIZE:	FILE NAME:
ANSI D	RMFCP_G-003xxx.dgn

2020 REHAB OF MARSHALL FCP
REDWOOD RIVER
MARSHALL FLOOD CONTROL PROJECT
MARSHALL, MN

VICINITY MAP
SHEET 2 OF 2

SHEET ID
G-003