FIGURE 1: U.S. 59/A ST. PEDESTRAIN CROSSING & TRAIL CONNECTION

NOVEMBER 2022

MARSHALL
CULTIVATING THE BEST IN US

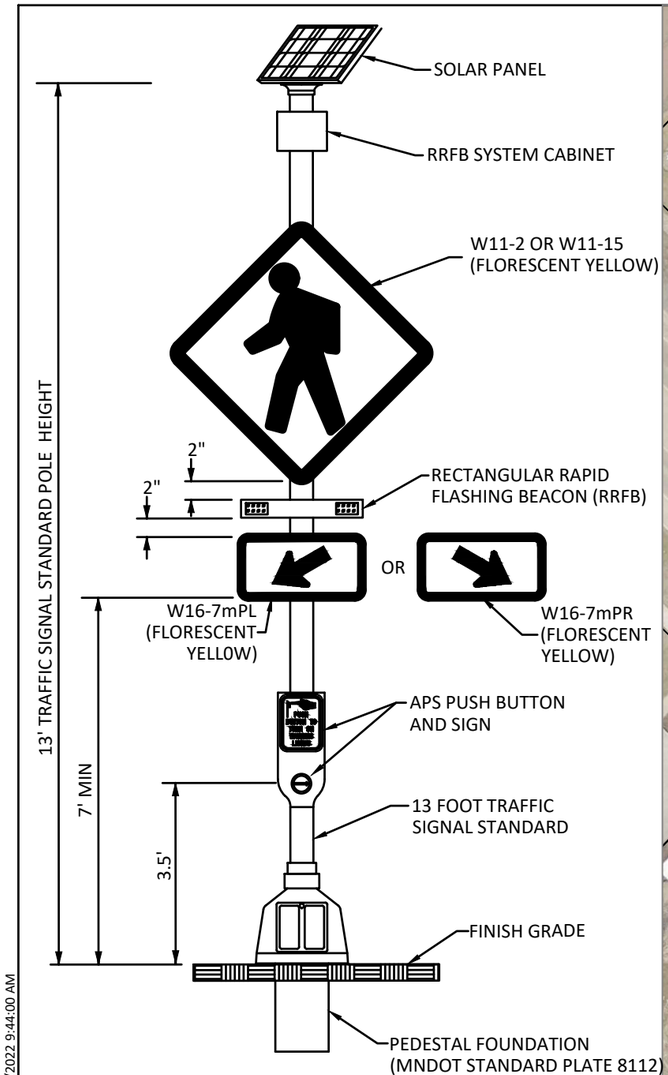

PEDESTRIAN CROSSWALK FLASHER SYSTEM DETAIL

NOT TO SCALE

NOTES:

1. LED DUAL 7" FLASHING ARRAYS ON BEACON TO FACE APPROACHING TRAFFIC IN BOTH DIRECTIONS. BEACONS SHALL INCLUDE SIDE FACING PEDESTRIAN INDICATION FACING ROADWAY.
2. SEE MNDOT STANDARD PLATE NO. 8122 "PEDESTAL AND PEDESTAL BASE" FOR PEDESTAL DETAILS.
3. SEE MNDOT STANDARD PLATE NO. 8112 "PEDESTAL FOUNDATION" FOR PEDESTAL FOUNDATION DETAILS.
4. FURNISH AND INSTALL PUSH BUTTON AND FHWA APPROVED REGULATORY SIGN FOR PEDESTRIAN FLASHER SYSTEM ABOVE PUSH BUTTON.

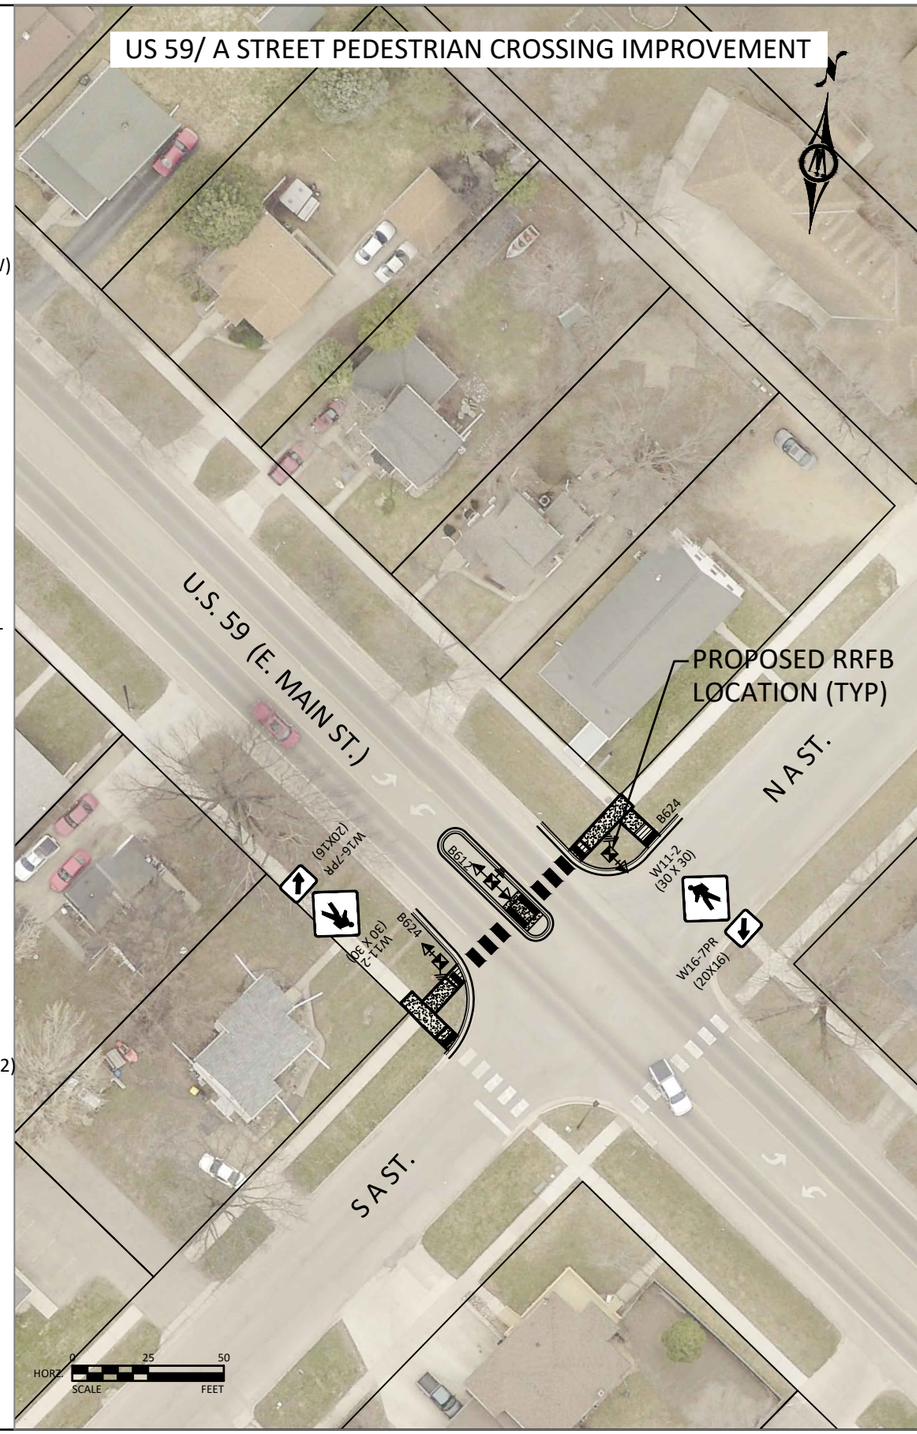

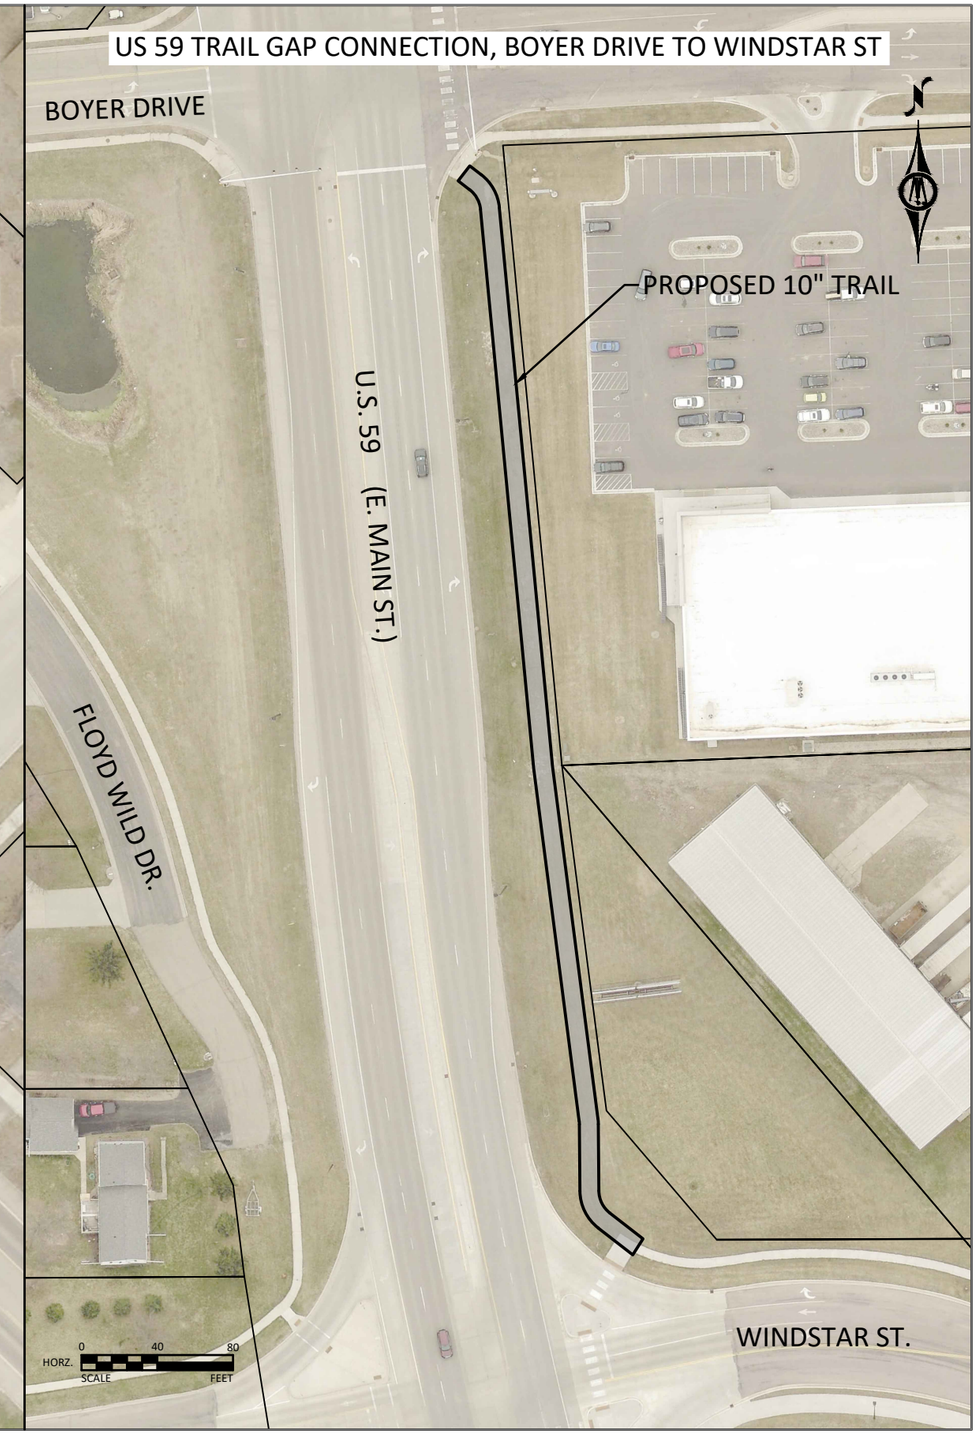

H:\MARS_Funding\2022 AT Funding\AT Figures.dwg 12/23/2022 9:44:00 AM