



AERIAL MAP



ZONING MAP

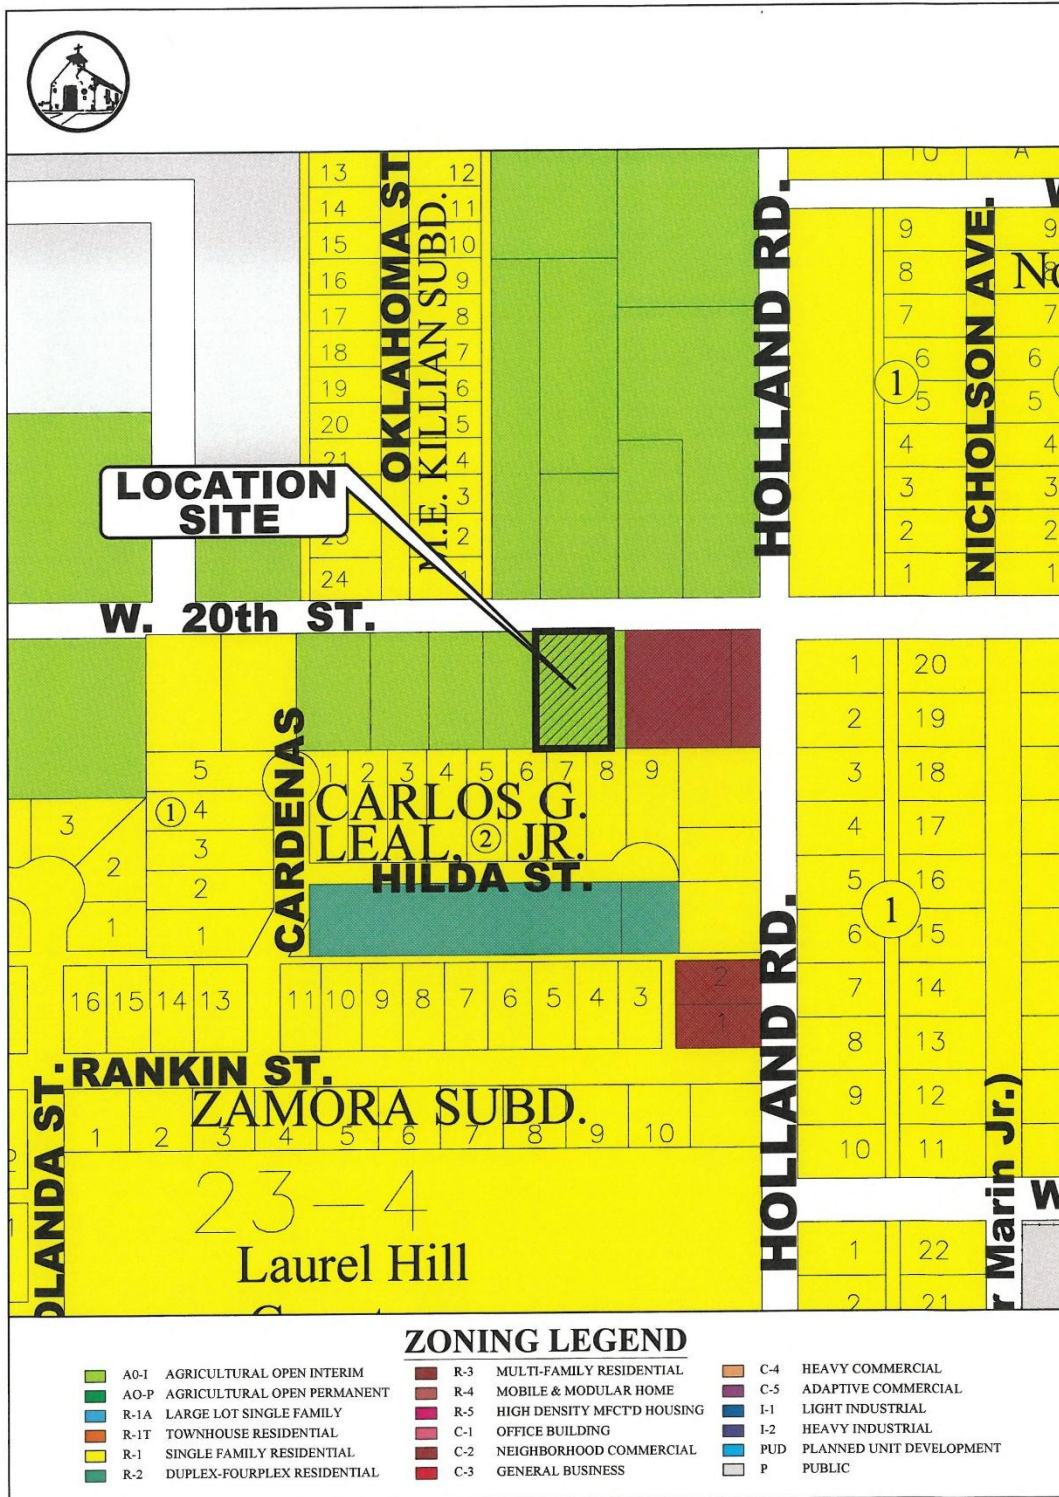

LEGAL NOTICE MAP

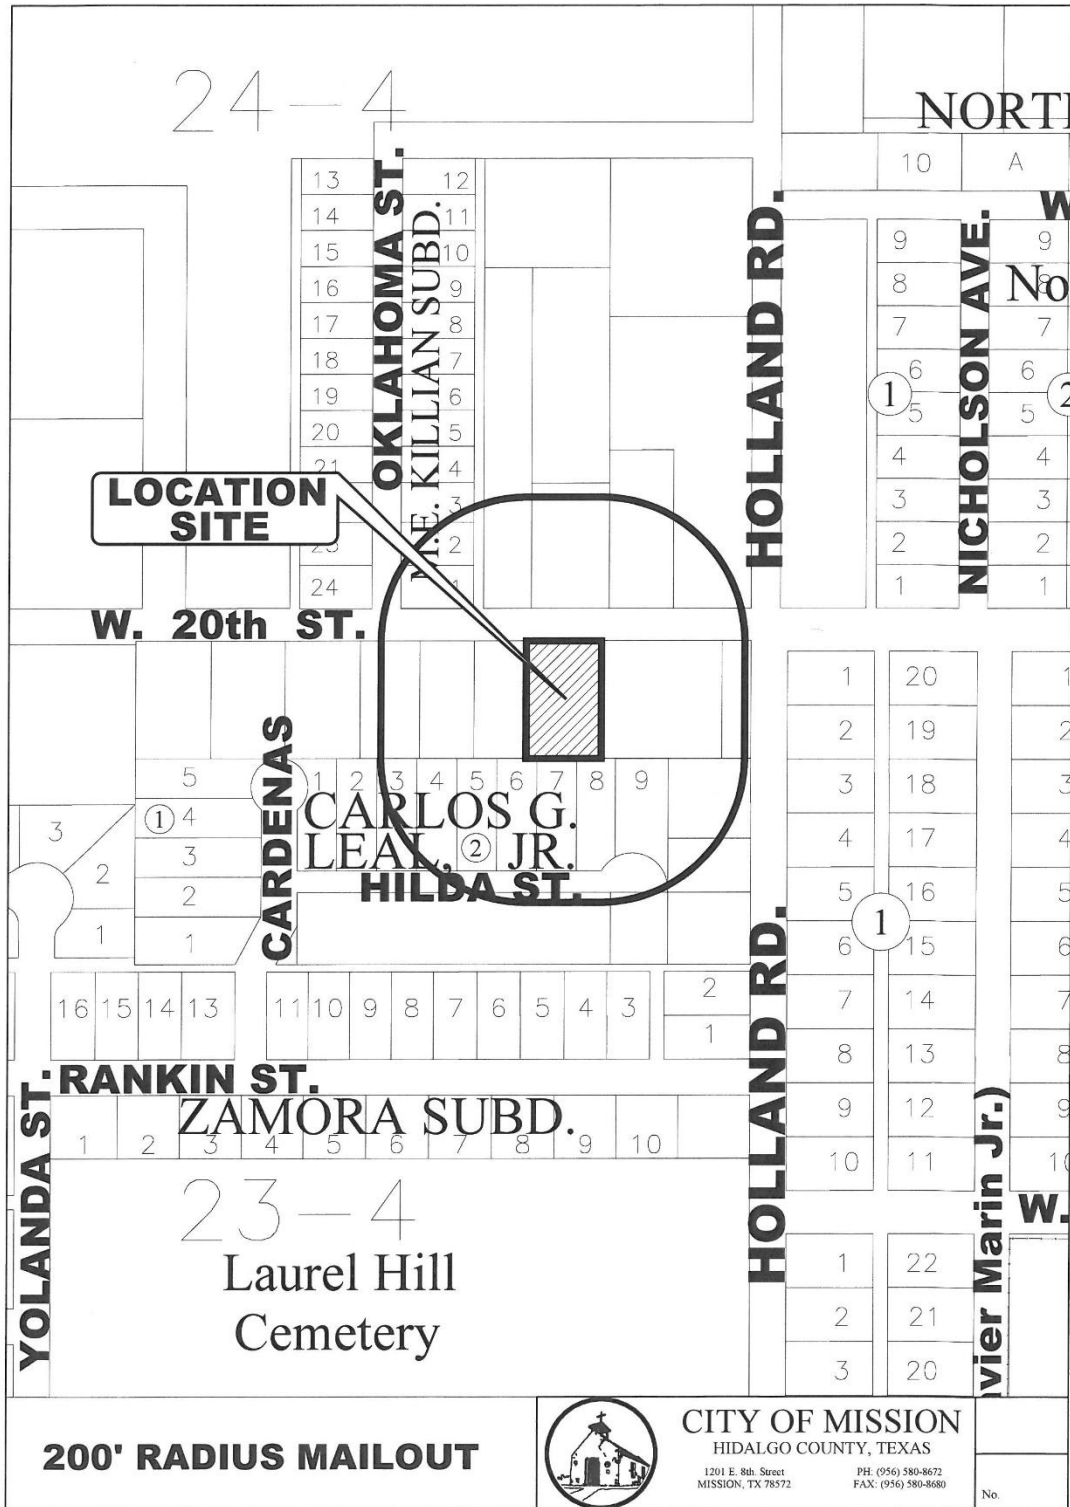

LETTER HOME OWNER

09/09/2026

To whom concern:

My name is Kimberly E Guerrero and I am the owner of the property located at 905w 20th Street Mission,Tx 78572. I give my permission to my mother, Diana Castilleja de Guerrero to operated a child home license day care facility at these address, where she resides and I approve of her continuing the process to opening her business. If you have any question fill free fo call me, Thank you.

Sincerly,




Kimberly E Guerrero
(956) 960-5277

PICTURE




FLOOR PLAN

NENE'S DAY CARE

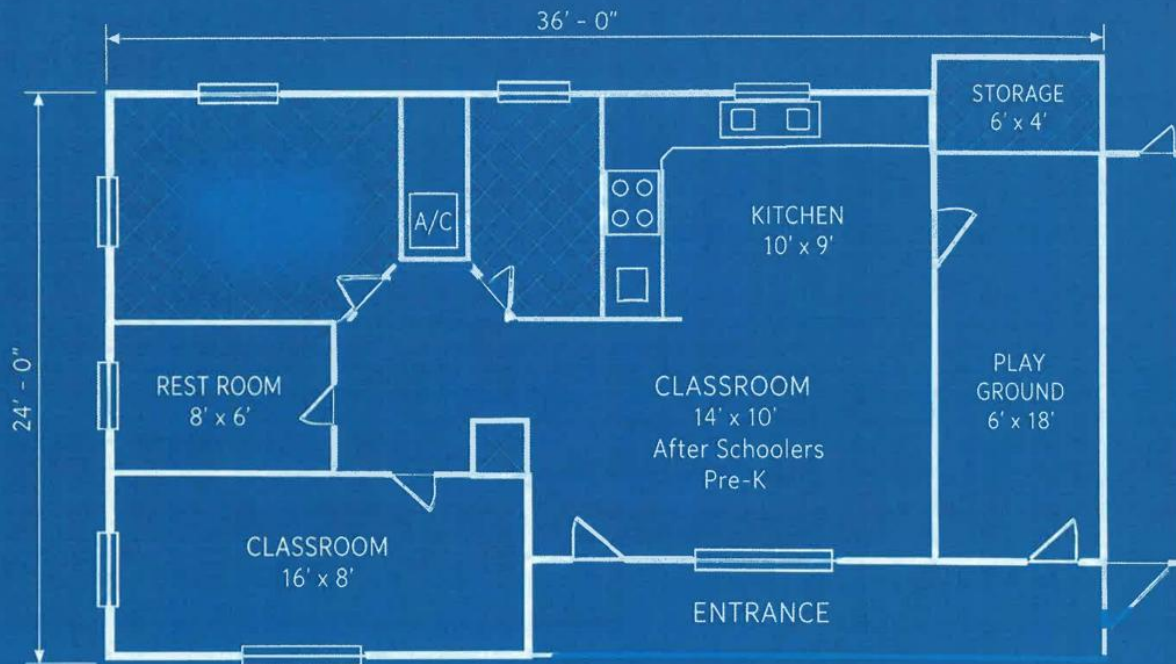

FLOOR PLAN

SCALE: 1/4" = 1' - 0"

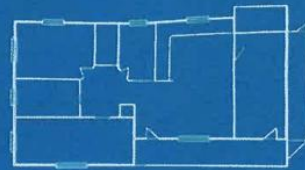

REAR VIEW (NO DIMENSIONS)

Nene's Day Care

* Days and hours of operation

Monday thru Friday

6:00 am — 6:00 pm

Saturday — Sunday
Closed

* Ages 3 months — 12 years old.

* Number of Employees

2 Living in home

0 do not reside in home

* For Capacity 12 children

MAILOUT LIST

PROP_ID	name	addrDelive	addrCity	addrState	addrZip
204307	MARTINEZ YOLANDA ET AL	1805 IVY LANE	EDINBURG	TX	78539
204306	GONZALEZ RICHARD MICHAEL	912 W 20TH ST	MISSION	TX	78572-2602
204308	LIRA CLAUDIA	2008 OKLAHOMA ST	MISSION	TX	78572-2608
316847	GUERRERO KIMBERLY ESMERALDA	905 W 20TH ST	MISSION	TX	78572
316849	LUGO ROXANNE F	1710 TERRACE DR	MISSION	TX	78572-3137
316845	RAMOS ELIZABETH	1817 N HOLLAND AVE	MISSION	TX	78572
316848	LIMON JORGE G JR	561 LOSAK RD	ROBINSON	TX	76706-7550
316855	ACOSTA MAGDALENO S	PO BOX 3501	MISSION	TX	78573-0060
316852	CANTU RICARDO JR	911 W 20 ST	MISSION	TX	78572
316853	HERNANDEZ JESUS ANTONIO	700 WINDSOR GLEN	MISSION	TX	78572-2973
316854	CRUZ JUAN	1016 N HOLLAND AVE	MISSION	TX	78572-3745
691013	SAN JACINTO ENTERPRISES LLC	2100 W EXPRESSWAY 83	MERCEDES	TX	78570-9764
217419	GARCIA RAMIRO & ALMA	816 HILDA ST	MISSION	TX	78572-2613
217420	MOLINA MARGARITA	814 HILDA ST	MISSION	TX	78572-2613
217421	NATIVIDAD MARTHA	827 W 16TH ST	MISSION	TX	78572-3531
217425	GONZALEZ EZEQUIEL BERNAL	804 HILDA ST	MISSION	TX	78572
217422	RIVERA PAULA	2535 MARBURG ST	DALLAS	TX	75215-4254
217424	BERLANGA HUMBERTO & DELIA	806 HILDA ST	MISSION	TX	78572-2613
316888	GONZALEZ JULIA C	912 W 20TH ST	MISSION	TX	78572-2602
316887	GONZALEZ JULIA C	912 W 20TH ST	MISSION	TX	78572-2602
316889	GONZALEZ JULIA C	912 W 20TH ST	MISSION	TX	78572-2602
316891	GONZALEZ JULIA C	912 W 20TH ST	MISSION	TX	78572-2602
217423	AGUILAR JESUS	808 HILDA ST	MISSION	TX	78572-2613