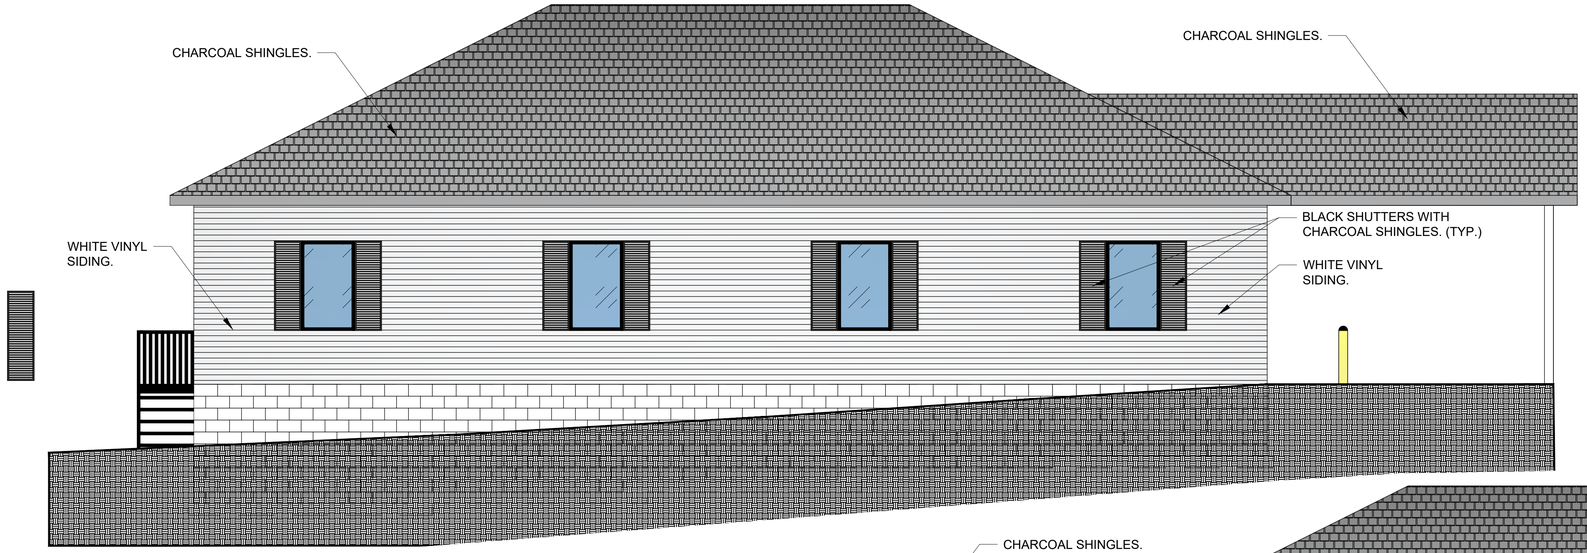

1 LEFT SIDE ELEVATION
SCALE: 1/4" = 1'-0"

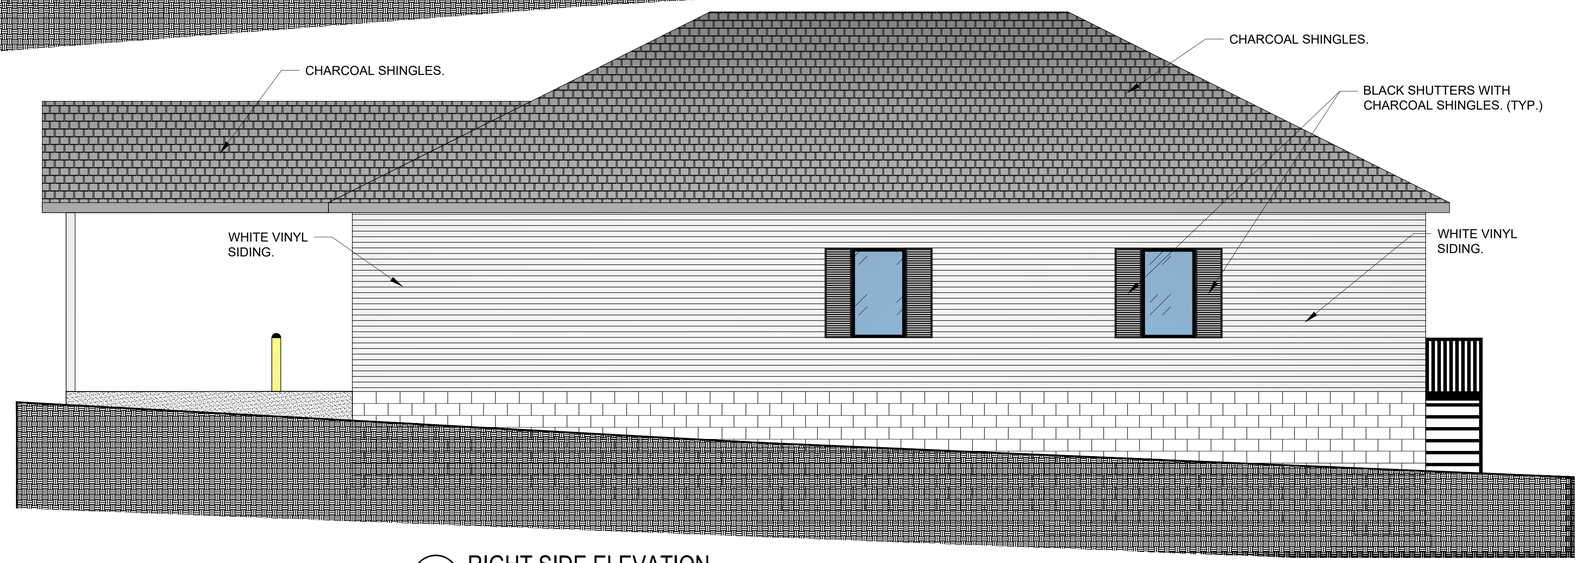

2 RIGHT SIDE ELEVATION
SCALE: 1/4" = 1'-0"

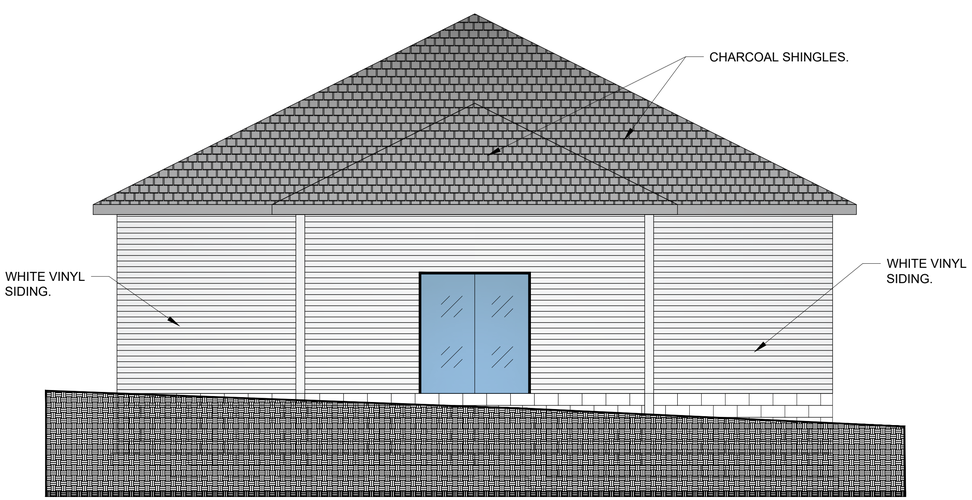

3 FRONT ELEVATION
SCALE: 1/4" = 1'-0"

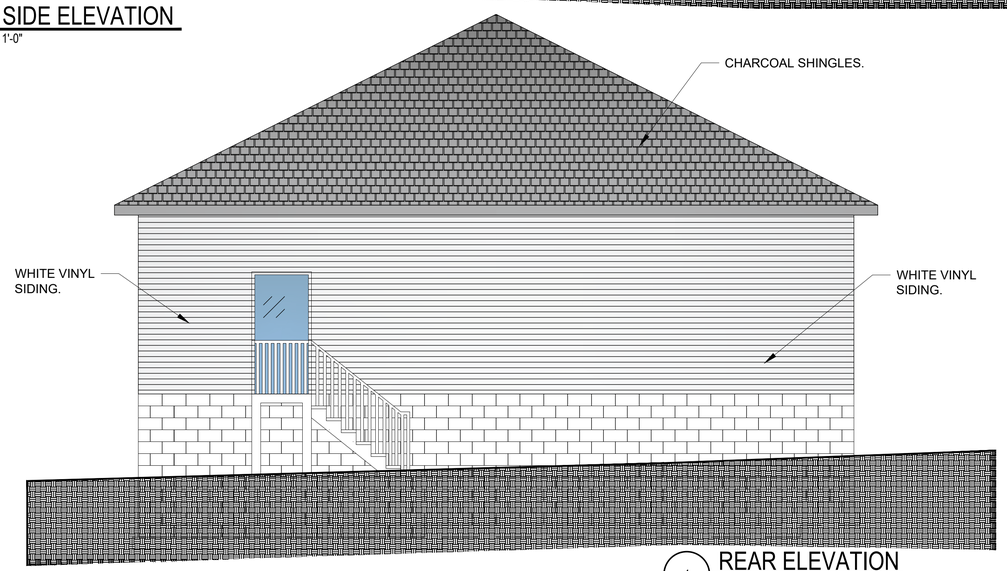

4 REAR ELEVATION
SCALE: 1/4" = 1'-0"

KELLEY HARRIS
1260 1ST AVENUE,
MT. PLEASANT, TN 38474
Ph # 931-215-3474
EMAIL: BROKELLEYHARRIS@YAHOO.COM

CHESTER A. RHODES REGISTERED ENGINEER AND ARCHITECT NO. 02311 STATE OF TENNESSEE

1/16/2026

ENGINEER:

RHODES ENGINEERING AND ENVIRONMENTAL SERVICES, LLC
PHONE: 615.480.7535
EMAIL: rhodesengineering@gmail.com
807 NASHVILLE HWY. SOUTH, SUITE #1
COLUMBIA, TN 38401
CIVIL, ENVIRONMENTAL,
SITE DEVELOPMENT, WATER/WASTEWATER

COPYRIGHT © 2025
By Rhodes Engineering & Environmental Services, LLC.
All rights reserved. This design and these plans or any part thereof must not be reproduced in any form without the written permission of Rhodes Engineering & Environmental Service, LLC.

No.	REVISIONS	DATE	DRWN	CHKD	DESIGN	APPD

APPROVAL

DRAWN	___	
DESIGN	___	
CHECKED	___	
APPROVED	___	

SAVED DATE: 1/16/2026 9:19:27 AM Pwbrh

KELLEY HARRIS
ALLENSVILLE BAPTIST CHURCH
1260 1ST AVENUE,
MT. PLEASANT, TN 38474

ELEVATIONS

DWG. No.
A-3.0

SCALE: NOTED

CADFILE: THE OWNERSHIP OF THE DESIGN, DRAWINGS AND SPECIFICATIONS, AS INSTRUMENTS OF SERVICE, IS AND SHALL REMAIN THE PROPERTY OF THE ARCHITECT.

JOB No. 10 - 11 - 2023 REV.

ELEVATIONS

SCALE: N.T.S.