EXISTING CONDITIONS		
TOTAL	9,807 SQ.FT.	100%
IMPERVIOUS	1,204 SQ. FT.	12%
PERVIOUS	8,603 SQ.FT.	88%
FLOOD PLAIN		
IN FLOOD PLAIN	3,159 SQ.FT.	32%
IMPERVIOUS	685 SQ.FT.	7%
PERVIOUS	2,474 SQ.FT.	25%
OUT OF FLOOD PLAIN	6,648 SQ.FT.	68%
IMPERVIOUS	519 SQ.FT.	5%
PERVIOUS	6,129 SQ.FT.	63%

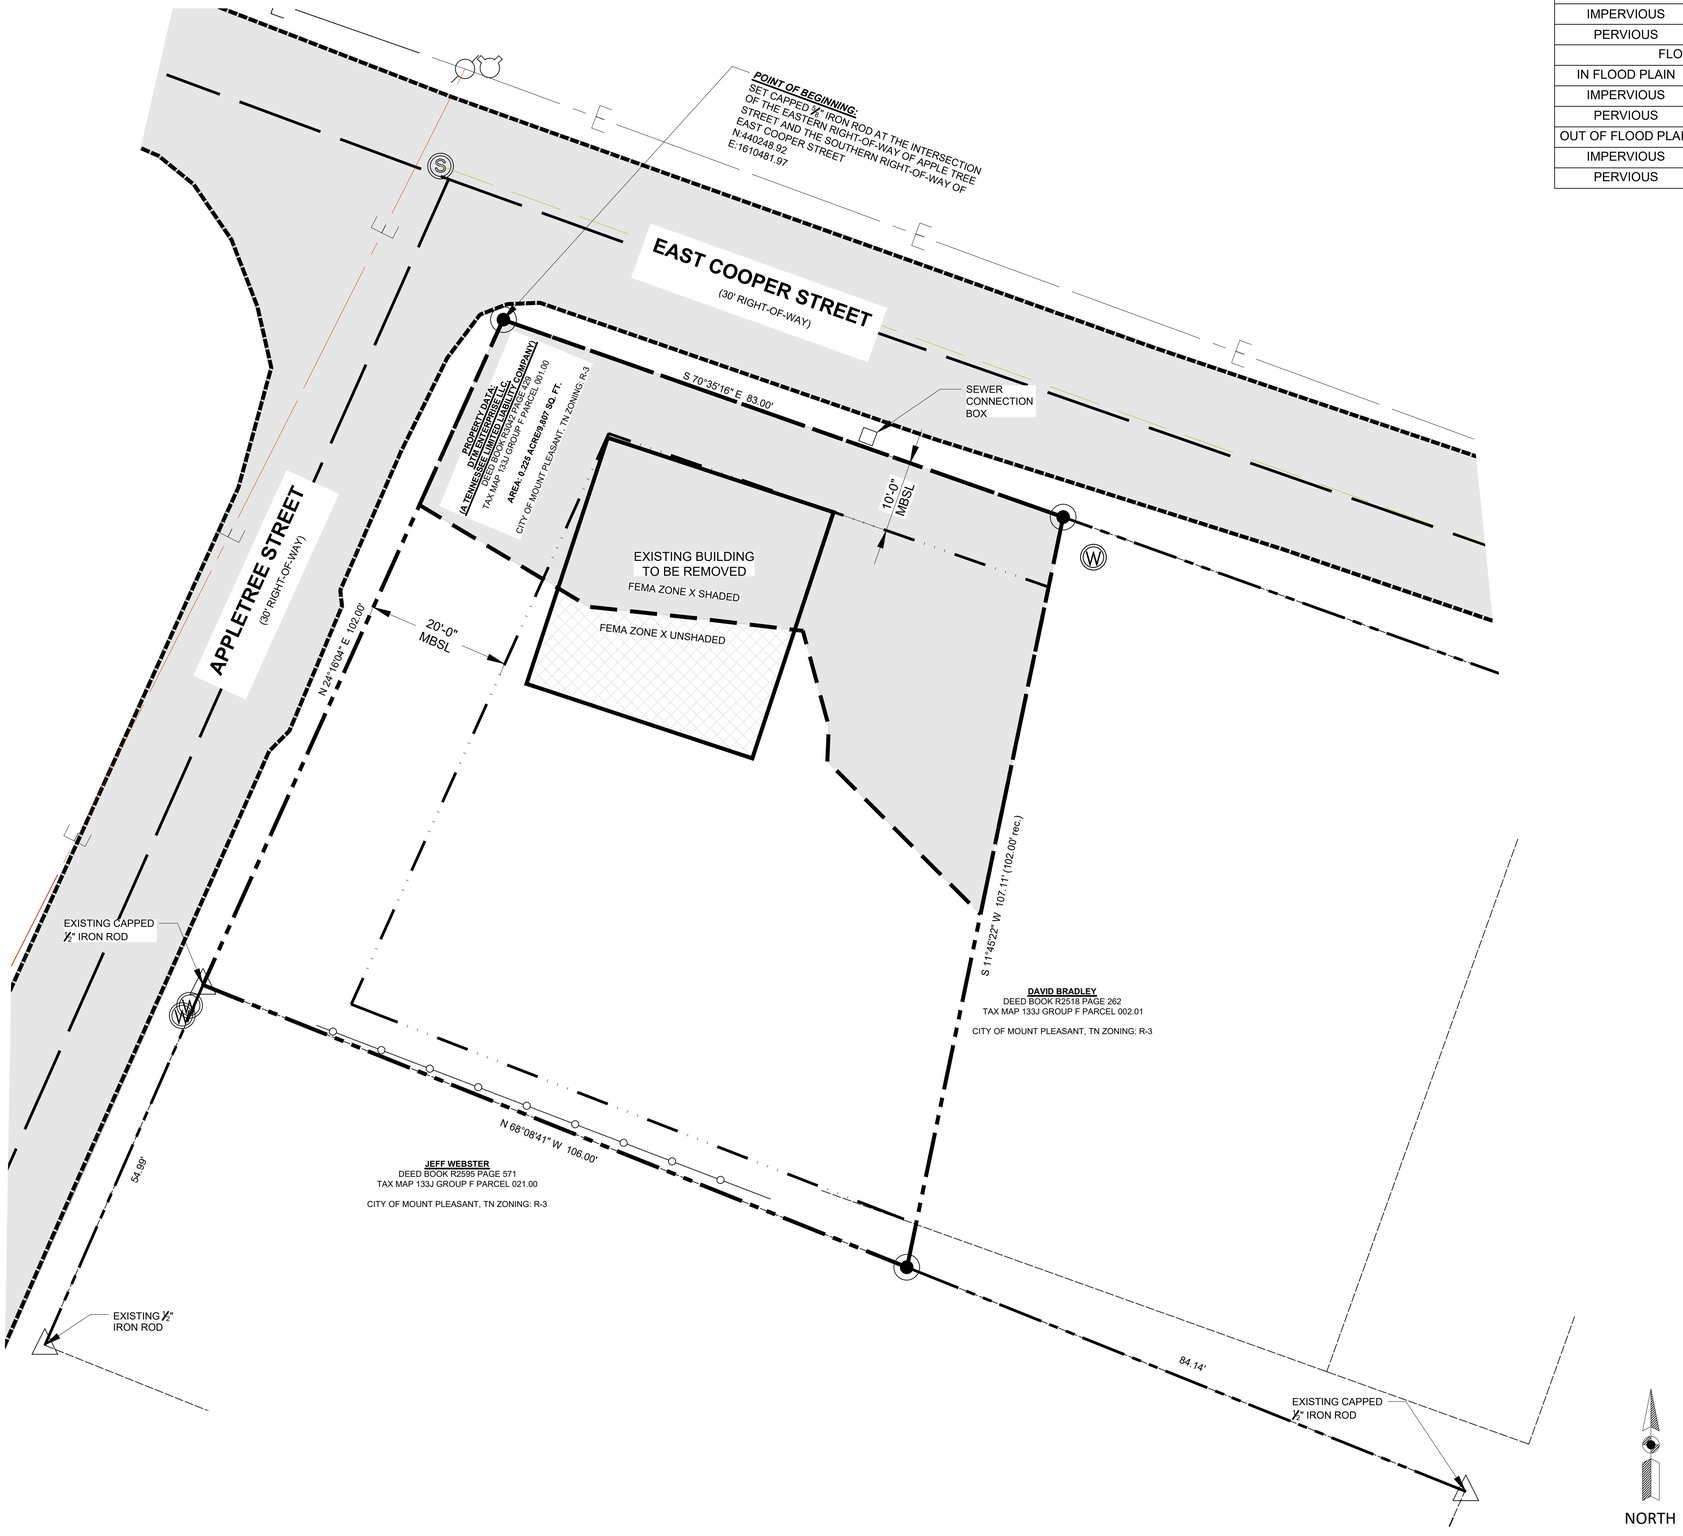

1 DETAIL OR VIEW
SCALE: 1" = 10'-0"

EXISTING SITE LAYOUT

SCALE: 1" = 10'-0"

DERRICK MAYBERRY
DTM ENTERPRISES LLC
2308 FOREST LAKE DRIVE
NASHVILLE, TN
Ph # 931-286-1009
EMAIL: sibdm1@gmail.com

CHESTER A. RHODES
REGISTERED ENGINEER
AGRICULTURE
No. 102116
STATE OF TENNESSEE

Chester A. Rhodes
5/13/2026

ENGINEER:
RHODES ENGINEERING AND ENVIRONMENTAL SERVICES, LLC
PHONE: 615.480.7535
EMAIL: rhodesengineering@gmail.com
807 NASHVILLE HWY. SOUTH, SUITE #1
COLUMBIA, TN 38401
CIVIL, ENVIRONMENTAL
SITE DEVELOPMENT, WATER/WASTEWATER

COPYRIGHT © 2026
By Rhodes Engineering & Environmental Services, LLC.
All rights reserved. This design and these plans or any part thereof must not be reproduced in any form without the written permission of Rhodes Engineering & Environmental Service, LLC.

No.	APPROVAL
DRAWN	
DESIGN	
CHECKED	
APPROVED	

SAVED DATE: 5/13/2026 9:35:54 AM jacks

DERRICK MAYBERRY TOWNHOMES
222 APPLETREE/E COOPER ST,
MT. PLEASANT, TN 38474

EXISTING SITE LAYOUT

DWG. No.
C-1.0

SCALE: NOTED

CADFILE: C:\Users\jacks\OneDrive\Documents\REES\222 Apple Street, Mt Pleasant, TN_38474\222 Apple Tree Street_Mt Pleasant, TN_38474_Derrick Mayberry_ADP - 10 - 2023.dwg 2026 jacks

JOB No. 10 - 11 - 2023

REV:

C:\Users\jacks\OneDrive\Documents\REES\222 Apple Street, Mt Pleasant, TN_38474\222 Apple Tree Street_Mt Pleasant, TN_38474_Derrick Mayberry_ADP - 10 - 2023.dwg 2026 jacks