PROPOSED SITE PLAN		
TOTAL	9,807 SQ.FT.	100%
IMPERVIOUS	5,738 SQ. FT.	59%
PERVIOUS	4,069 SQ.FT.	41%
FLOOD PLAIN		
IN FLOOD PLAIN	3,159 SQ.FT.	32%
IMPERVIOUS	1,483 SQ.FT.	15%
PERVIOUS	1,676 SQ.FT.	17%
OUT OF FLOOD PLAIN	6,648 SQ.FT.	68%
IMPERVIOUS	4,225 SQ.FT.	43%
PERVIOUS	2,393 SQ.FT.	25%

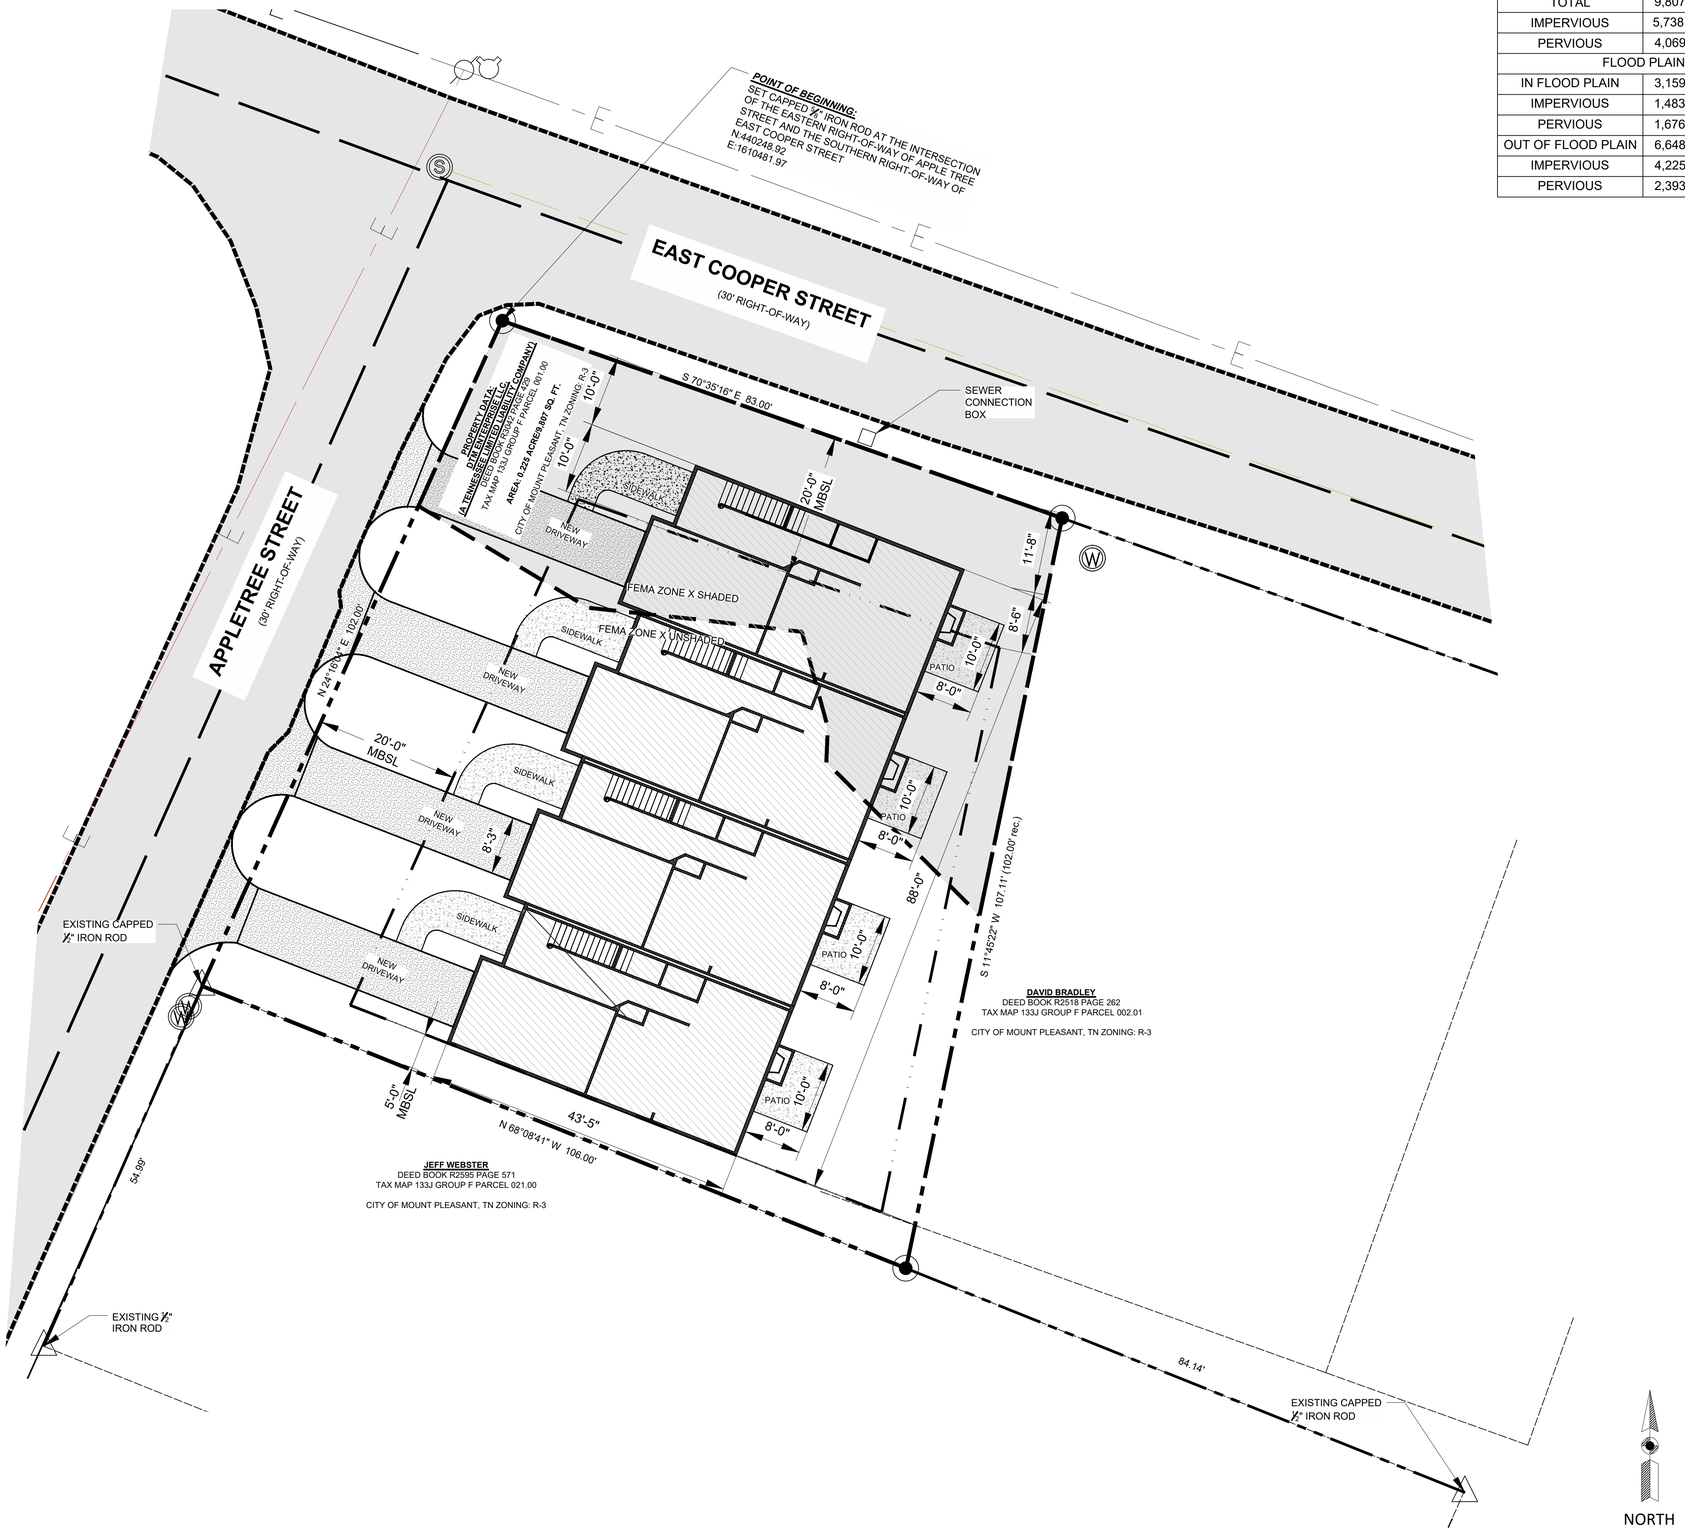

PROPOSED SITE LAYOUT

SCALE: 1" = 10'-0"

DERRICK MAYBERRY
DTM ENTERPRISES LLC
2308 FOREST LAKE DRIVE
NASHVILLE, TN
Ph # 931-286-1009
EMAIL: sibdm1@gmail.com

CHESTER A. RHODES REGISTERED ENGINEER AGRICULTURE COMMERCE No. 023114 STATE OF TENNESSEE

5/13/2026

ENGINEER:
RE
RHODES ENGINEERING AND ENVIRONMENTAL SERVICES, LLC
PHONE: 615.480.7535
EMAIL: rhodesengineering@gmail.com
807 NASHVILLE HWY. SOUTH, SUITE #1
COLUMBIA, TN 38401
CIVIL ENVIRONMENTAL
SITE DEVELOPMENT WATER/WASTEWATER

COPYRIGHT © 2025
By Rhodes Engineering & Environmental Services, LLC.
All rights reserved. This design and these plans or any part thereof must not be reproduced in any form without the written permission of Rhodes Engineering & Environmental Service, LLC.

No.	REVISIONS	DATE	DRWN	CHKD	DESIGN	APPD

APPROVAL

DRAWN	____	
DESIGN	____	
CHECKED	____	
APPROVED	____	

SAVED DATE: 5/13/2026 9:35:54 AM Jacks

DERRICK MAYBERRY TOWNHOMES
222 APPLETREE/E COOPER ST,
MT. PLEASANT, TN 38474

PROPOSED SITE LAYOUT

DWG. No.
C-2.0

SCALE: NOTED

CADFILE: C:\Users\jacks\OneDrive\Documents\REES\222 Apple Street_Mt Pleasant_TN_38474\222 Apple Tree Street_Mt Pleasant_TN_38474_Derrick Mayberry_05 - 13 - 2026.dwg - 2026 - Jacks

JOB No. 08 - 13 - 2025

REV. △