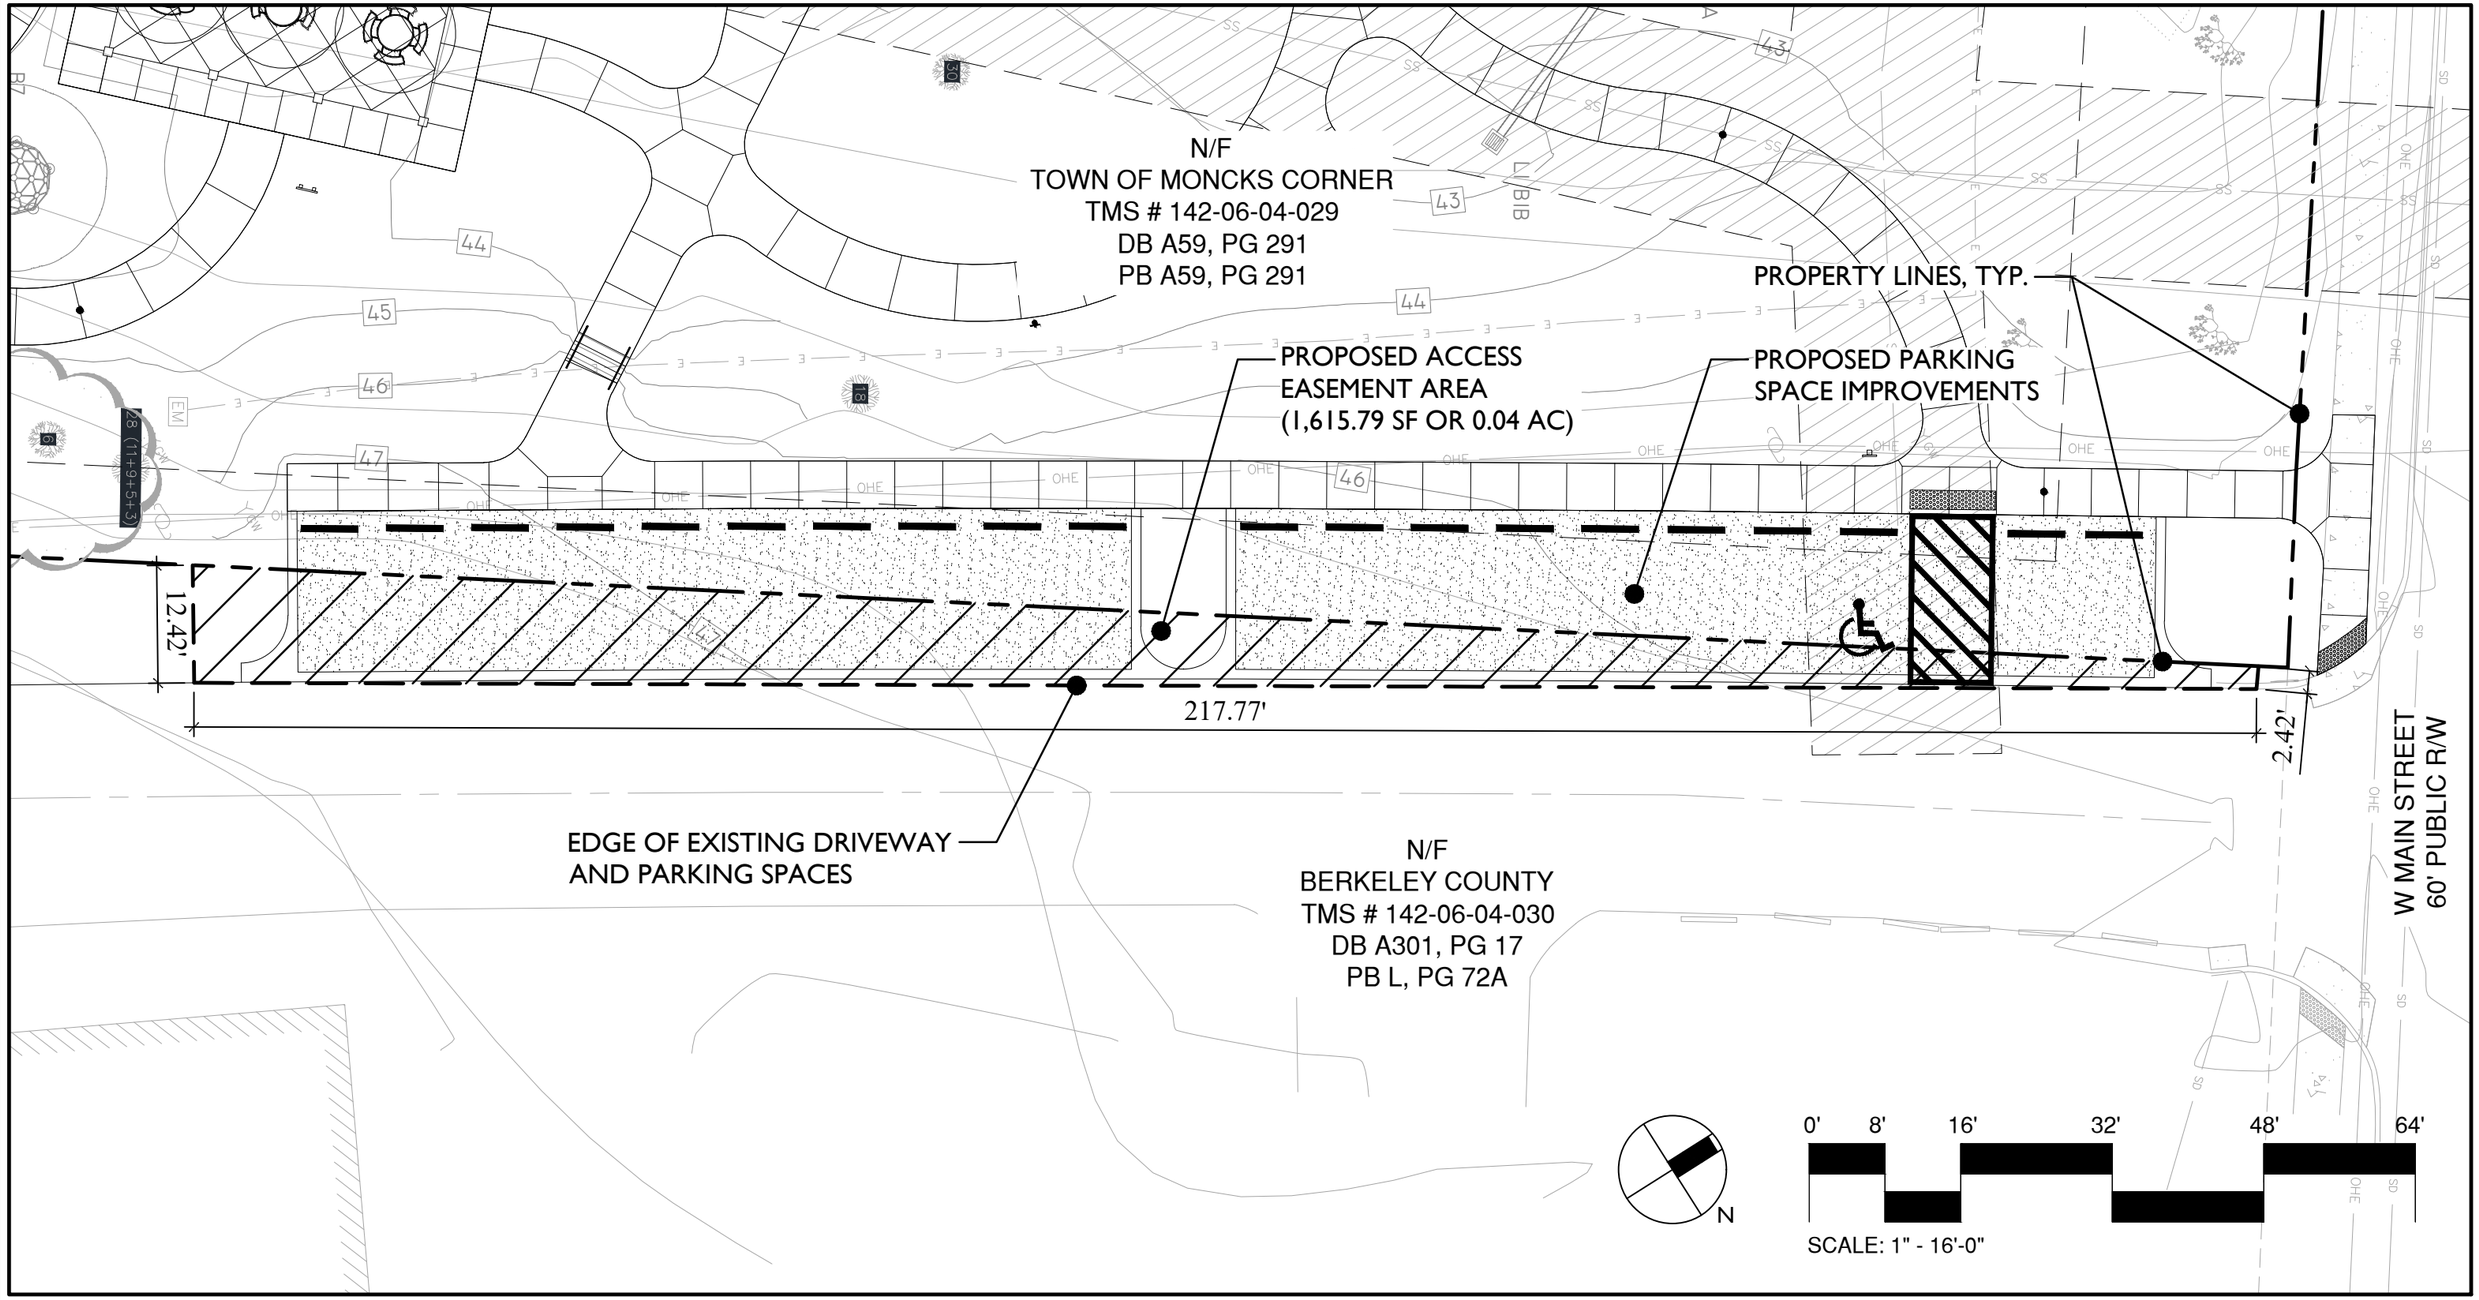

WOOD+PARTNERS
LANDSCAPE ARCHITECTURE
LAND PLANNING

7 Lafayette Place | Hilton Head Island, SC 29926
www.woodandpartners.com | 843.681.6618

This document and all reproducible copies of this document are the property of wood + partners, inc. reproduction or alterations of this drawing without the written consent of Wood + Partners, inc. is not permitted.

Project Title: Access Easement Exhibit
DR. WILLIAM H. LACEY MEMORIAL PARK

Project Address: 115 W. Main Street
Moncks Corner, SC

Revision:	Issued Via: Email
Project #: 01-24002	Reference: Lacey Park Bid Documents
Date: 12-8-2025	Sketch #: CSK-L-001

G:\Projects-HH\Park-Moncks Corner Lacey Park CD's\Production\03 Work CD's\04 Lacey Park\01-24002-100-LP-Site-Bid Set.dwg, Monday, December 08, 2025, Printed By: Eric Walasovich This document and all reproducible copies of this document are the property of wood + partners, inc. reproduction or alterations of this drawing without the written consent of Wood + Partners, inc. is not permitted. If this sheet is less than 11"x17" it is a reduced print, scale:xxxx