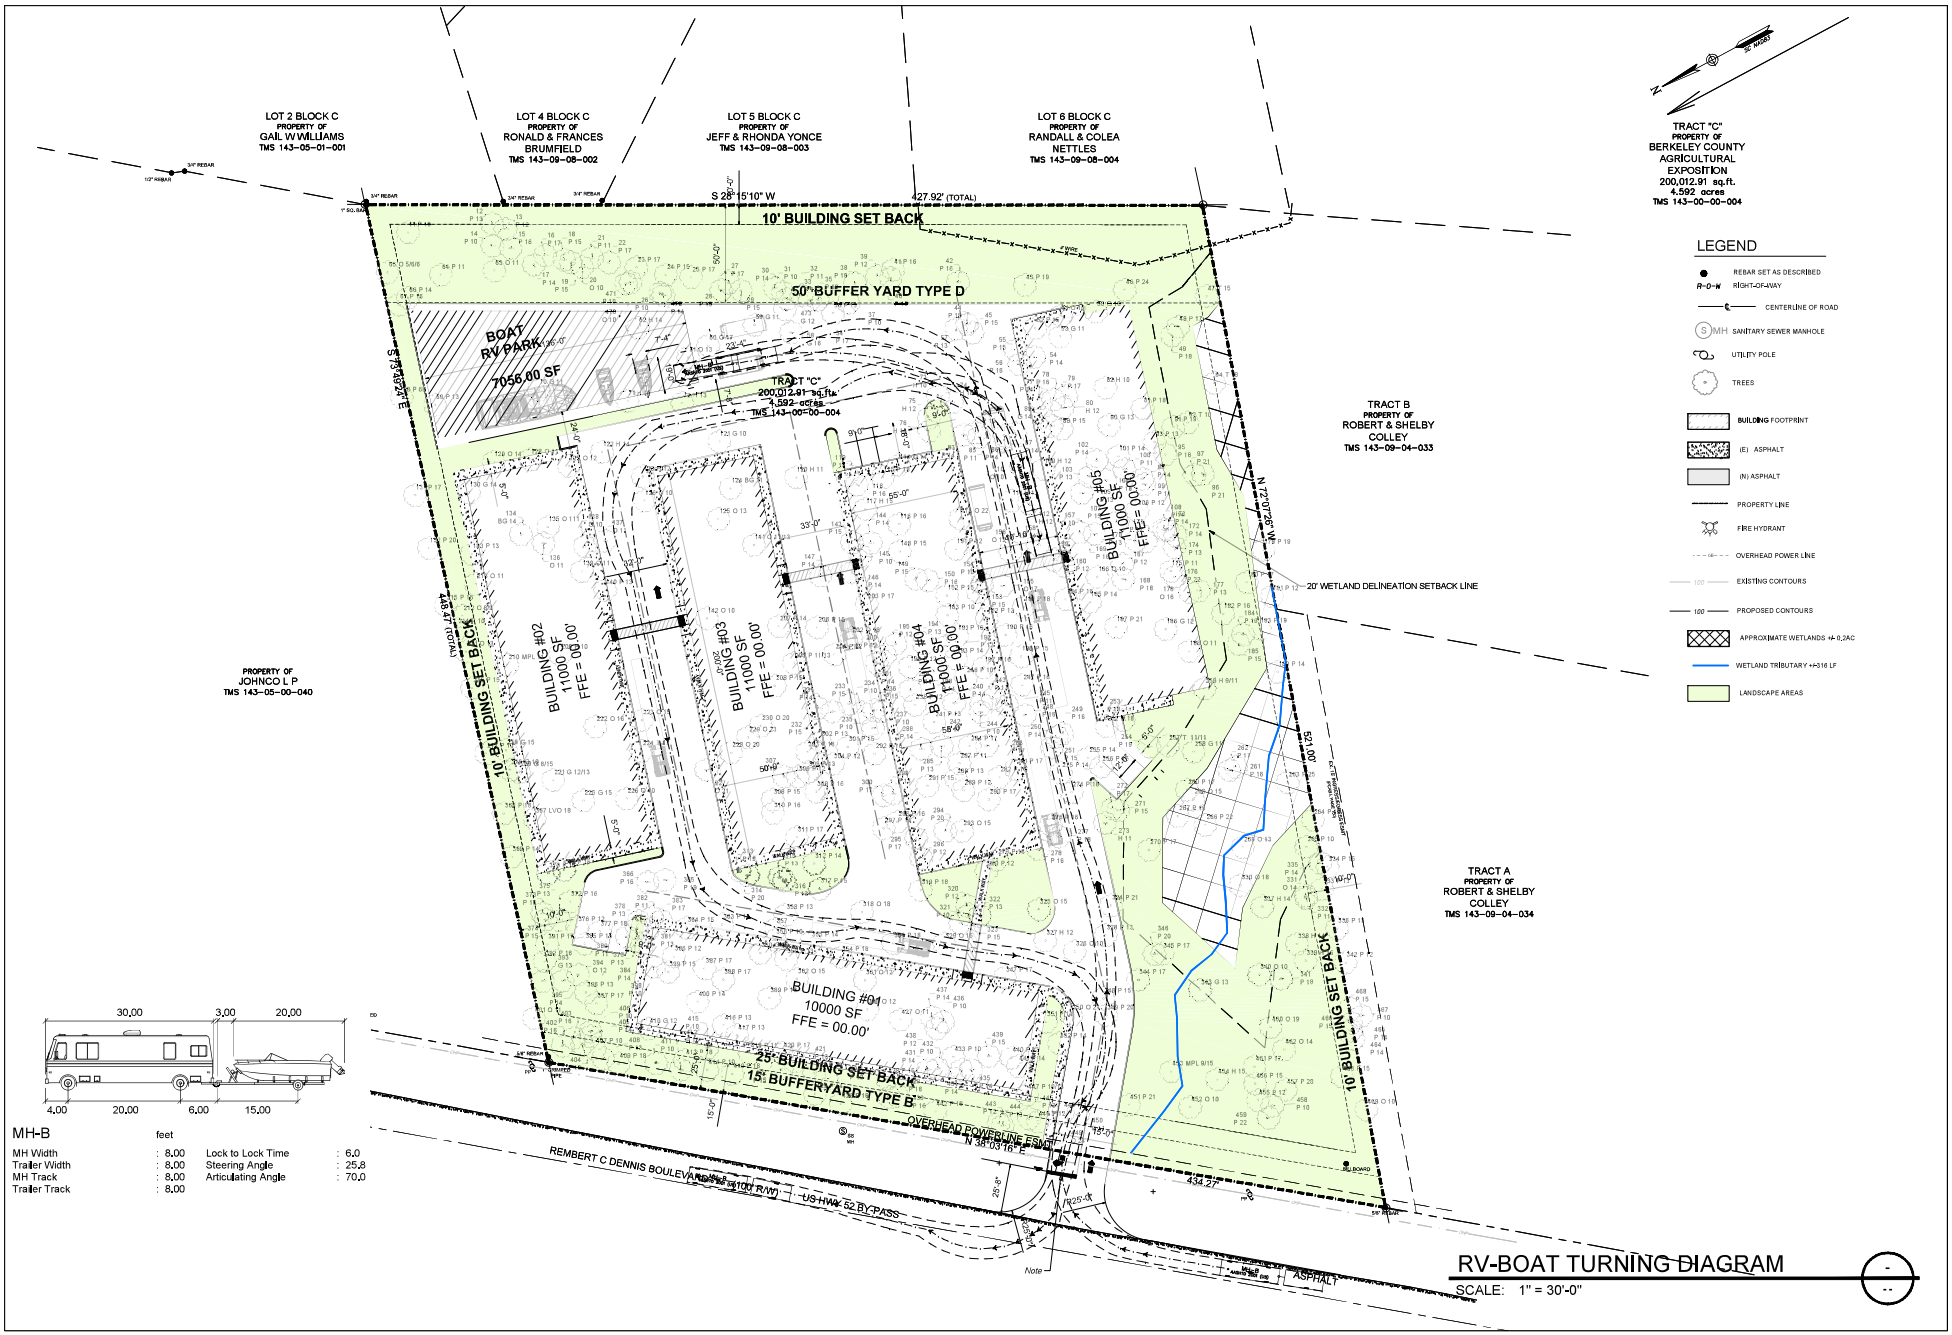

RV-BOAT TURNING DIAGRAM

SCALE: 1" = 30'-0"

PROFFESSIONAL SEAL

DATE:

REVISION:

PROJECT TITLE:
SELF STORAGE FACILITY

PROJECT ADDRESS
350 REMBERT C DENNIS BLVD, MONCKS CORNER,SC

SHEET TITLE:
RV-BOAT TURNING DIAGRAM

E.O.R.: BARRETT CROOK (SC LIC.- 21786)

DRAWN BY

SHEET NUMBER
AT1.0