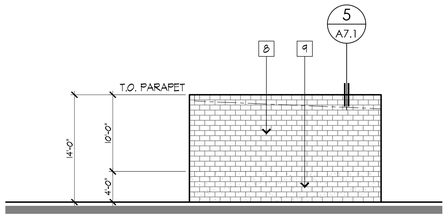

WEST ELEVATION

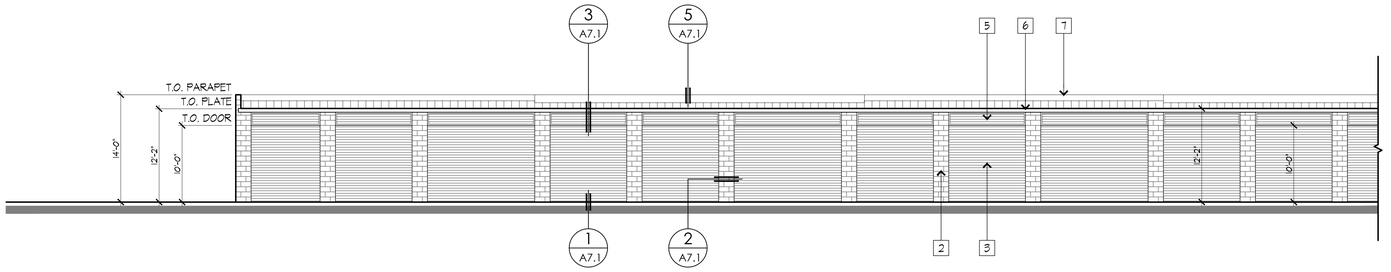

SOUTH ELEVATION

ELEVATION KEYNOTES

1	CMU WALL WITH ELASTOMERIC PAINT FINISH
2	CMU DOOR PILASTER WITH ELASTOMERIC PAINT FINISH
3	METAL ROLL-UP DOOR
4	METAL HALLWAY SWING DOOR
5	METAL TRANSOM OVER DOOR
6	METAL GUTTER
7	TOP OF PARAPET BEYOND
8	PRECISION CMU WITH ELASTOMERIC PAINT FINISH
9	SPLIT FACE CMU WITH ELASTOMERIC PAINT FINISH
10	FOAM BAND WITH STUCCO FINISH
11	STANDING SEAM METAL ROOF (TYP.)
12	STONE VENEER

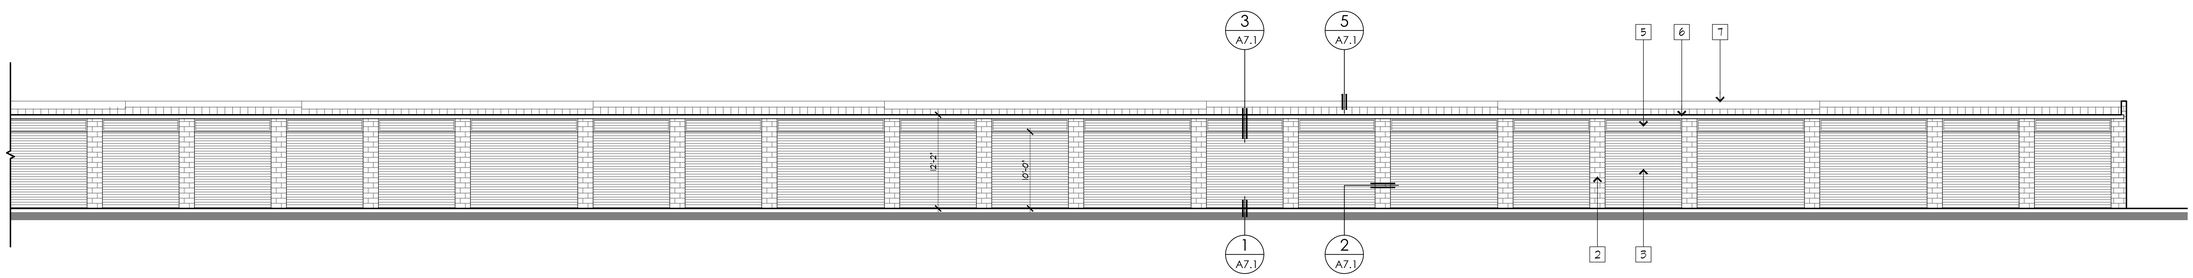

SOUTH ELEVATION

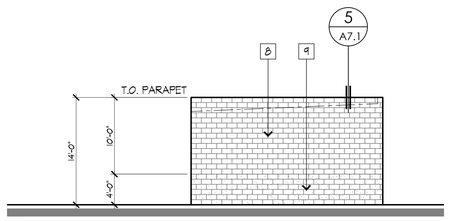

EAST ELEVATION

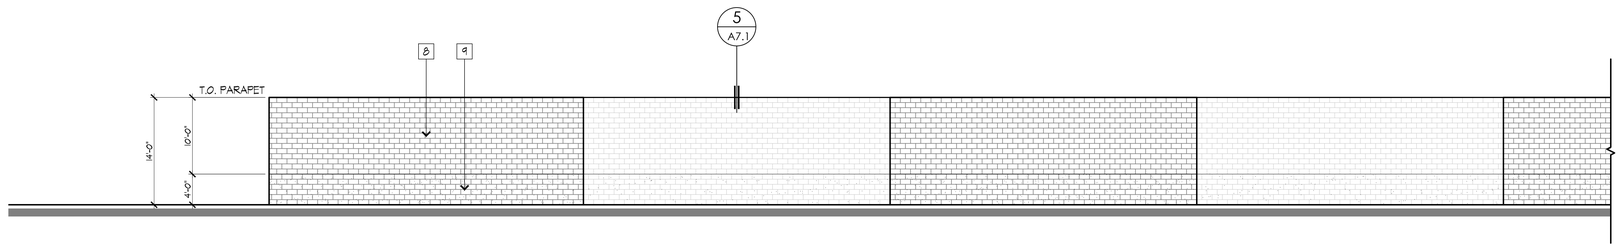

NORTH ELEVATION

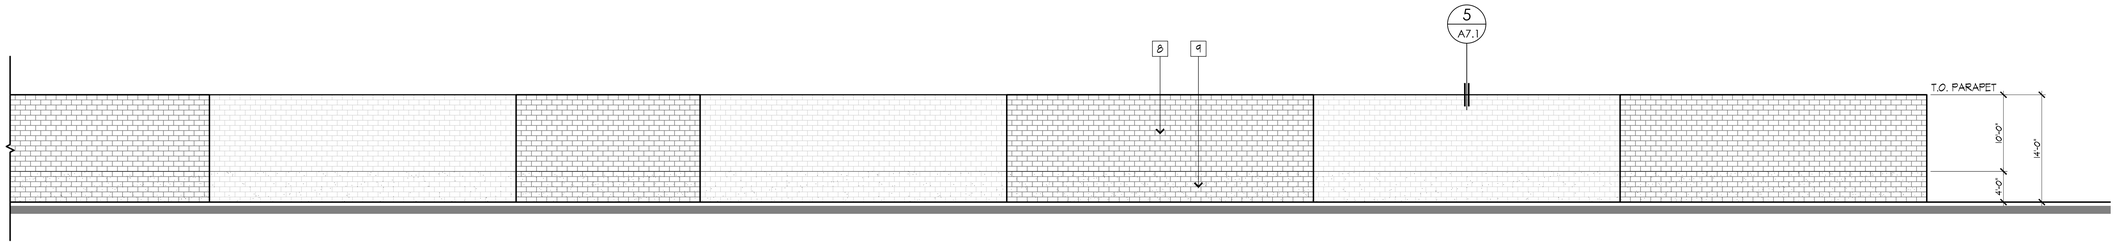

NORTH ELEVATION

BLDG. 'C' ELEVATIONS

SCALE : 1/8" = 1'-0"

ARIEL L. VALLI ARCHITECT

924-D NORTH ART VILLAGE WAY
IVINS, UTAH 84738
PHONE: 949/ 813-4191
E-MAIL: ariel@valliarch.com

This drawing and its contents are instruments of service and are the copyrighted property of Ariel L. Valli, Architect. The use is expressly intended for the project noted below and may not be reused or reproduced in whole or in part without the written permission of Ariel L. Valli Architect

CLIENT
THE PARAGON GROUP, INC.

895 WALL AVE.
OGDEN, UT 84404

PROJECT TITLE
LOCK IT UP SELF STORAGE EXPANSION

NORTH OGDEN, UTAH

SHEET TITLE
BUILDING 'C' ELEVATIONS

DELTA	REVISION	DATE

DRAWN/CHK BY: CM/AV
DATE: 2/26/2024
JOB NO.: 2020-090

SHEET NUMBER

A4.2