Building Size: 4,975 Sq feet

KEYNOTES

1. SMOOTH FACE CONCRETE BLOCK BY BEST BLOCK COLOR: MEDIUM BROWN
2. EIFS – INTERGRAL COLOR TO MATCH SHERWIN WILLIAMS #2835 CRAFTSMAN BROWN
3. EIFS – INTEGRAL COLOR TO MATCH SHERWIN WILLIAMS #2834 BIRDSEYE MAPLE
4. EIFS – INTEGRAL COLOR TO MATCH SHERWIN WILLIAMS #6105 DIVINE WHITE
5. METAL. MAN DOOR. PAINT TO MATCH MASONRY
6. ALUMINUM/GLASS STOREFRONT CLEAR ANODIZED ALUMINUM
7. ALUMINUM SECTIONAL OVERHEAD DOORS CLEAR ANODIZED ALUMINUM
8. ILLUMINATED SIGNAGE (UNDER SEPARATE PERMIT)
9. PRE-FINISHED METAL CAP FLASHING PREFINISHED TO MATCH FINISH ANODIZED STOREFRONT FRAMING
10. NOT USED.
11. DECORATIVE LIGHT FIXTURE.
12. KEY DROP BOX
13. 1 1/2" X 3/4" REVEAL
14. WATER SILL – FAUX STONE – CULTURED STONE – WHITE OAK COUNTRY LEDGESTONE CV-20046
15. FAUX STONE – CULTURED STONE – WHITE OAK COUNTRY LEDGESTONE CV-20046
16. METAL HVAC GRILLE – PAINT TO MATCH BLOCK
17. METAL AWNING – BERRIDGE "ZINC-COTE"

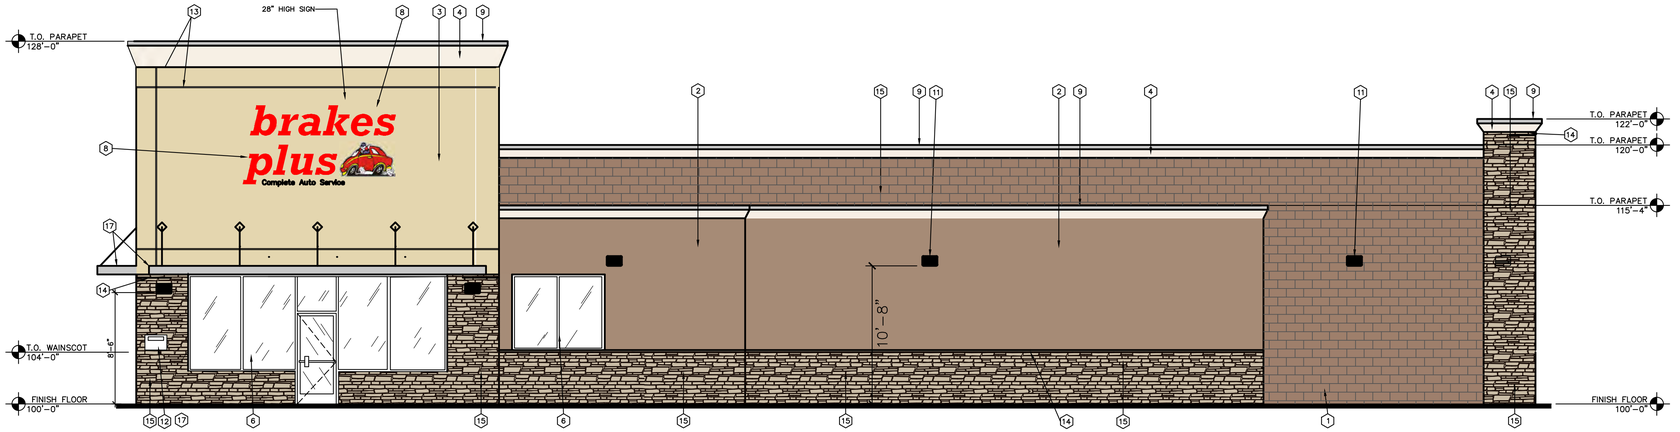

1 A3-1 NORTH ELEVATION 3/16"=1'-0"

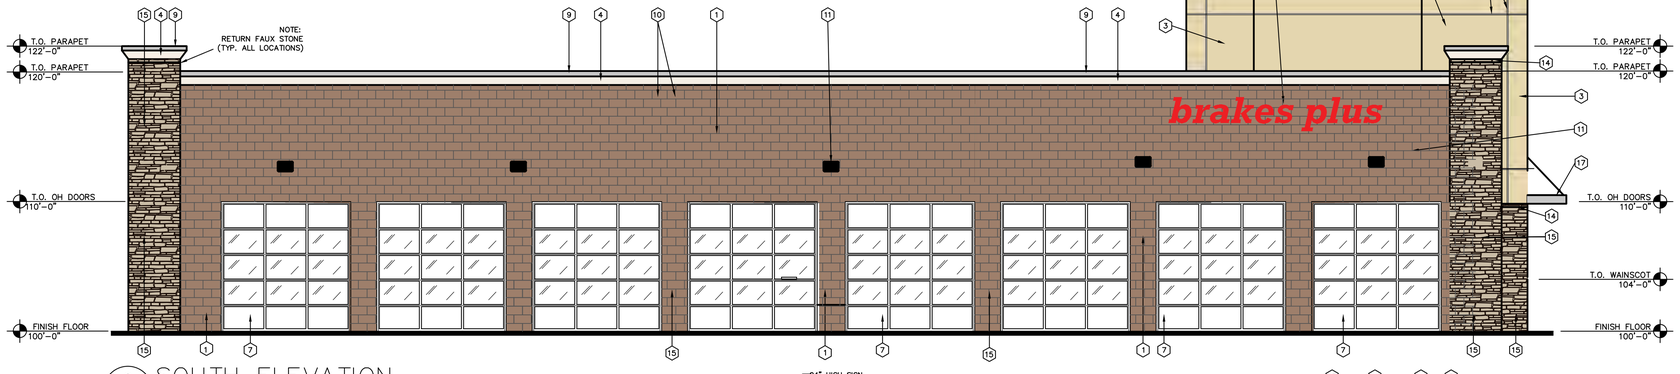

2 A3-1 SOUTH ELEVATION 3/16"=1'-0"

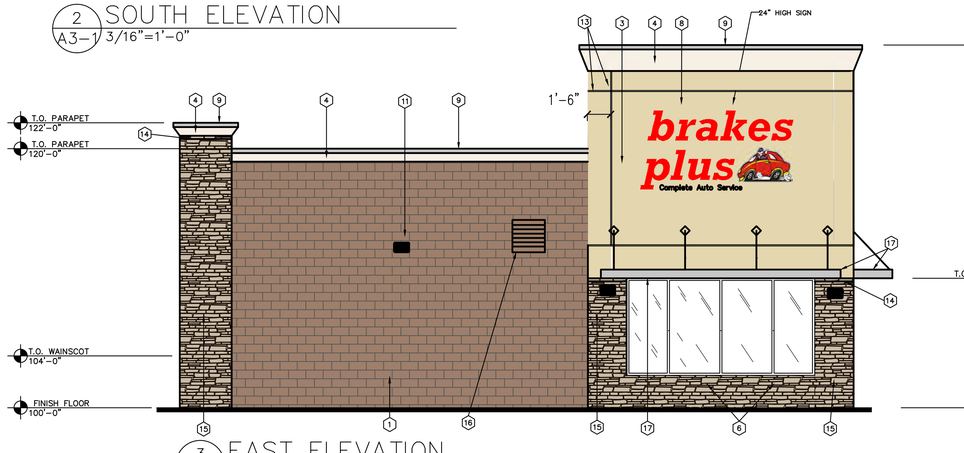

3 A3-1 EAST ELEVATION 3/16"=1'-0"

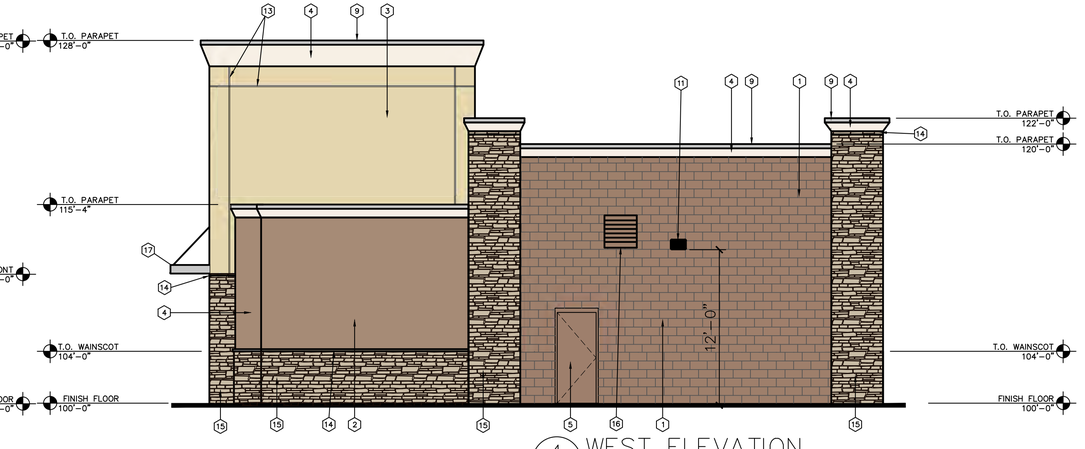

4 A3-1 WEST ELEVATION 3/16"=1'-0"

BRAKES PLUS
PROTOTYPE EXTERIOR ELEVATIONS

REVISION | DATE | COMMENTS

ARCODEV JOB #: –
CLIENTJOB #: –
DRAWN BY:
CHECKED BY:
DATE OF ISSUE: 06.25.24

SHEET
A3-1
EXTERIOR ELEVATIONS