Exhibit "A" - Page 2

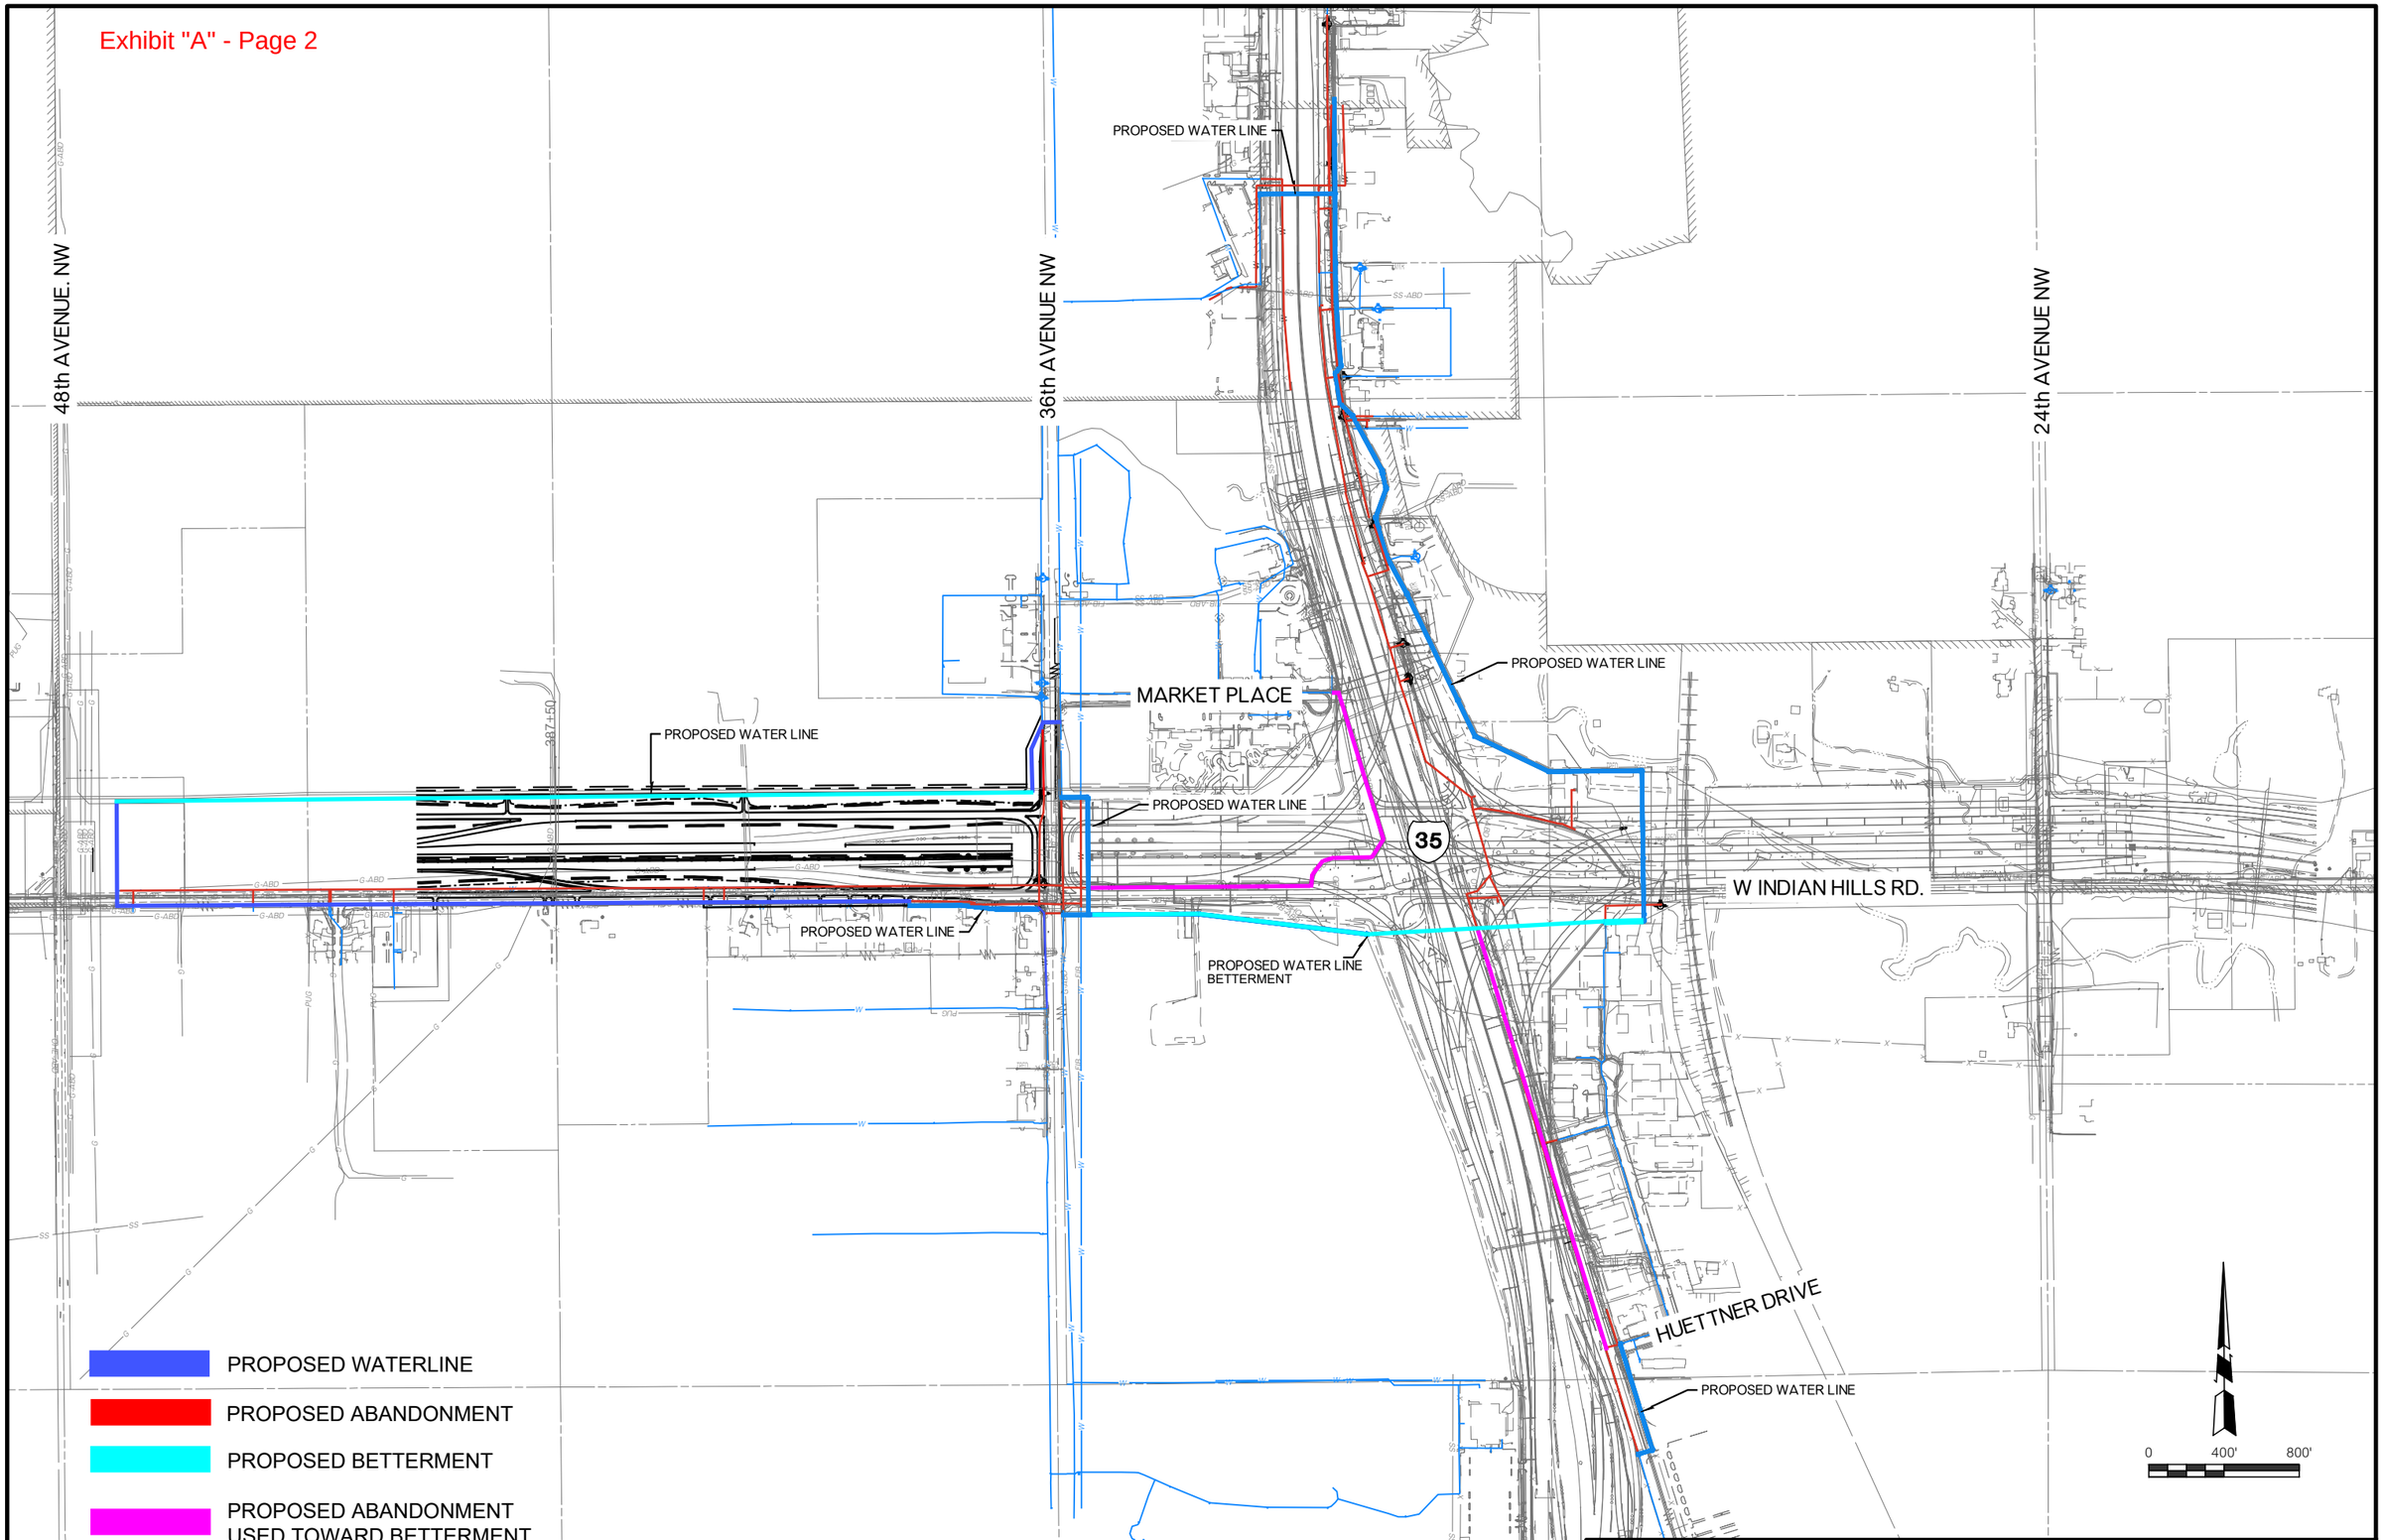

TEM DESIGN	DESIGNED:	CONTRACT NO.
	DRAWN:	
	CHECKED:	JP NO. / SHEET NO.

W:\ET428-00\EWC-28004 Norman Water\Sheet-Location Map.dwg, 01, 1/8/2026 10:10:54 AM, jgibbs