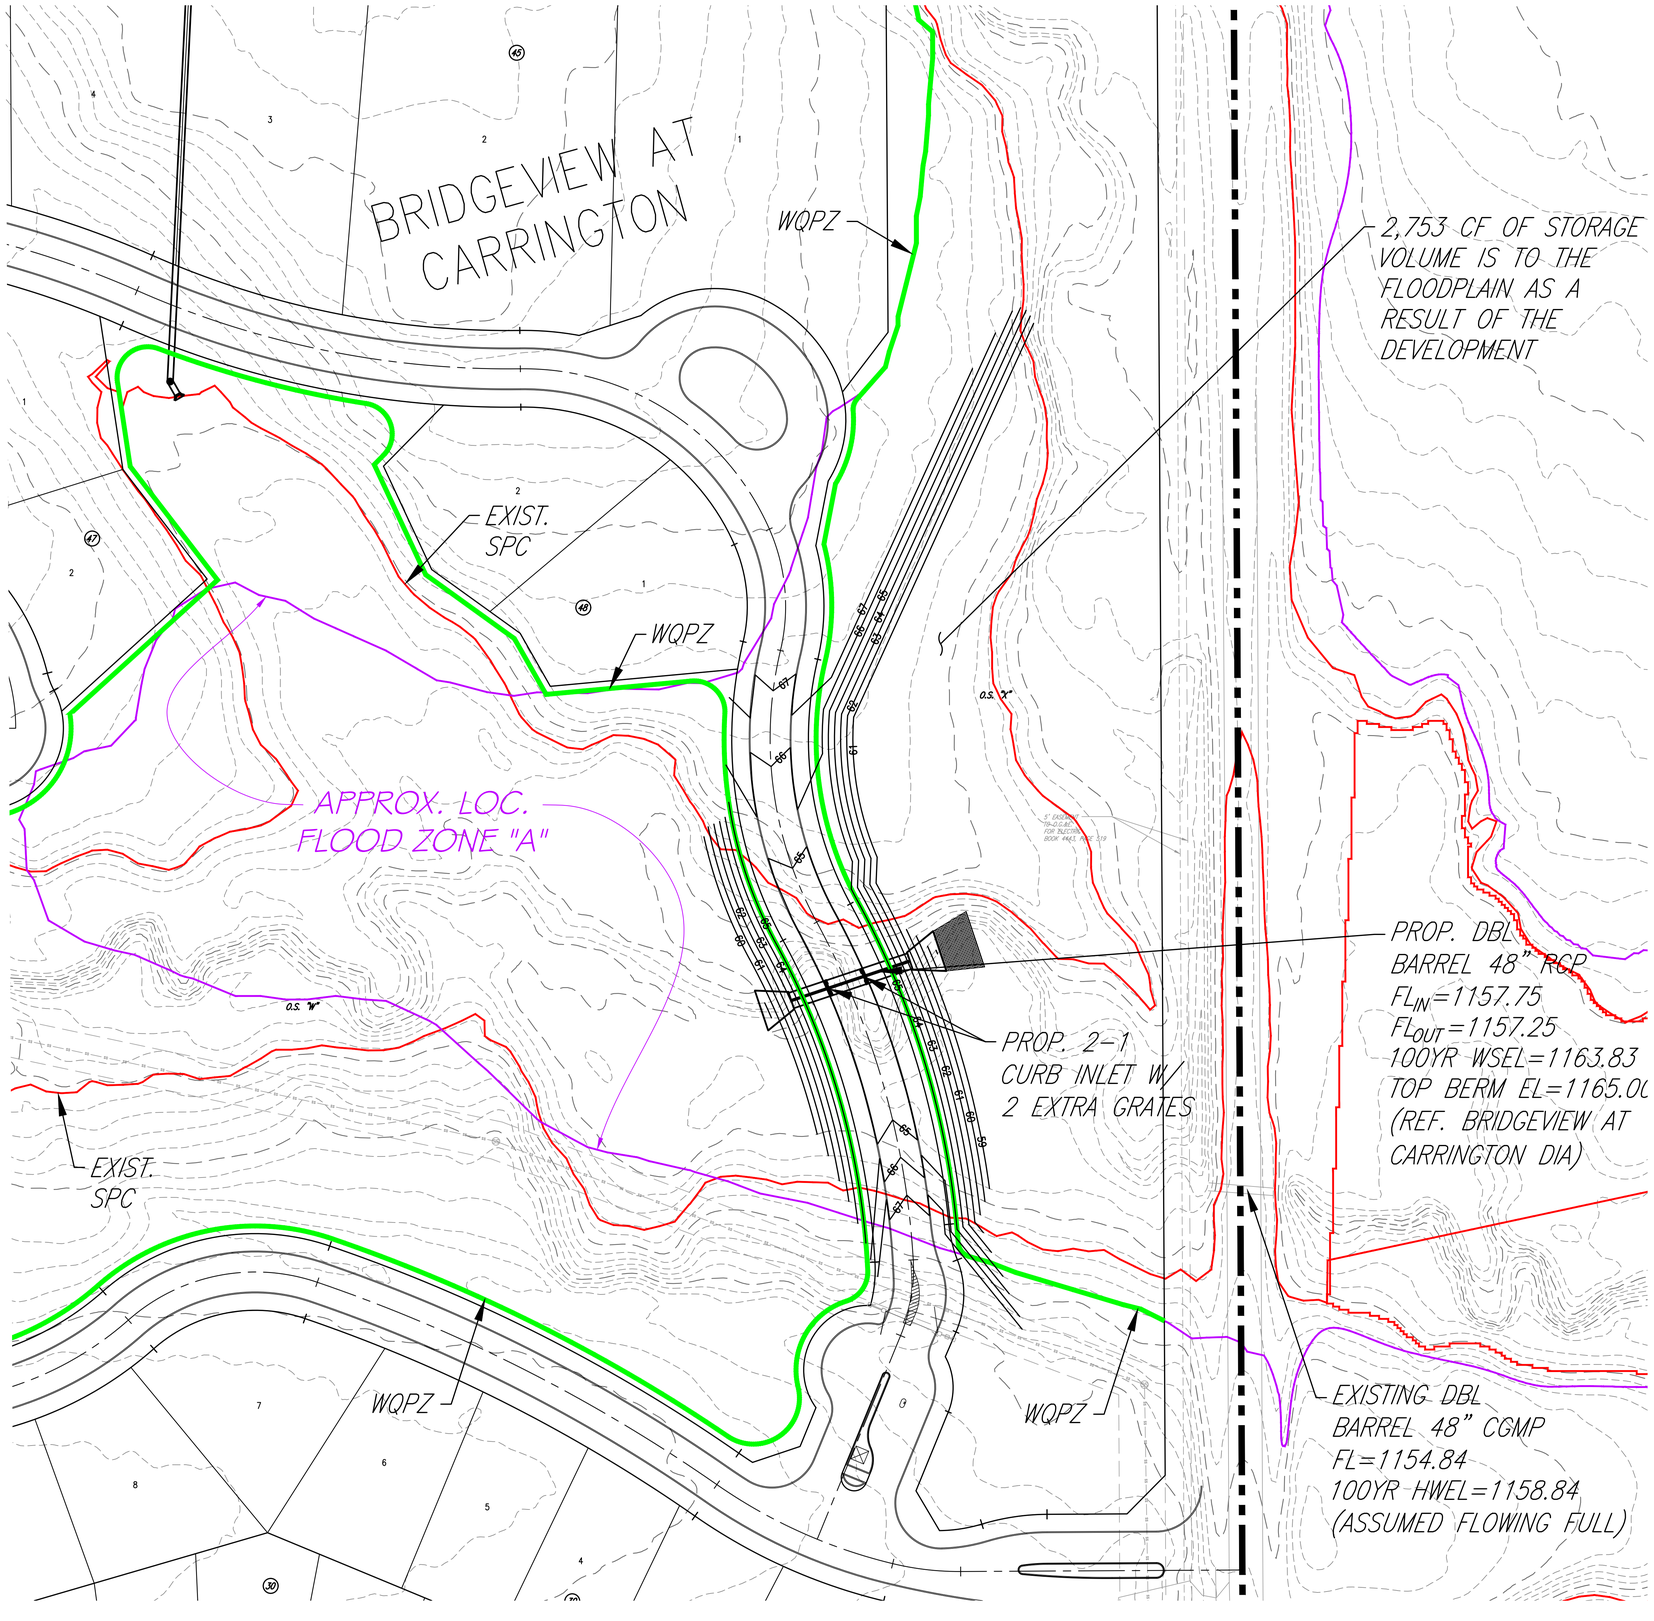

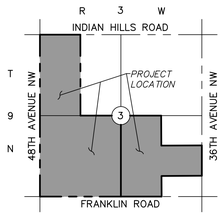

LOCATION MAP
NOT TO SCALE

SCALE: 1" = 40'

© SMC CONSULTING ENGINEERS, P.C. ALL RIGHTS RESERVED THESE DOCUMENTS MAY NOT BE USED FOR ANY PURPOSES WITHOUT PRIOR WRITTEN PERMISSION FROM SMC CONSULTING ENGINEERS, P.C.

BRIDGEVIEW AT CARRINGTON

36TH AVE. N.W. & FRANKLIN RD.
NORMAN, OKLAHOMA

SMC
SMC Consulting Engineers, P.C.
315 W. Gray, Norman, OK 73069
PH: 405-321-7115 Fax: 405-321-7559
Website: www.smcokc.com
OKLAHOMA CERTIFICATE OF AUTHORIZATION NO. CA 1457 EXP. 06/30/2023

No.	Revision	By	Date

PROJECT NO.: 5018.00
DATE: 5/01/23
SCALE: 1" = 40'
DRAWN BY: PMC
ENGINEER: CHRISTOPHER D. ANDERSON
P.E. NUMBER: 18288

GRADING EXHIBIT

SHEET NO.
1

N:\2M023_2018 - CARRINGTON NORTH\PRELIMINARY PLAT - 2023\5040 GRADING EXHIBIT FOR TPAT.DWG
Plotted by: Preston Caldwell @ 5/11/2023 8:13 AM