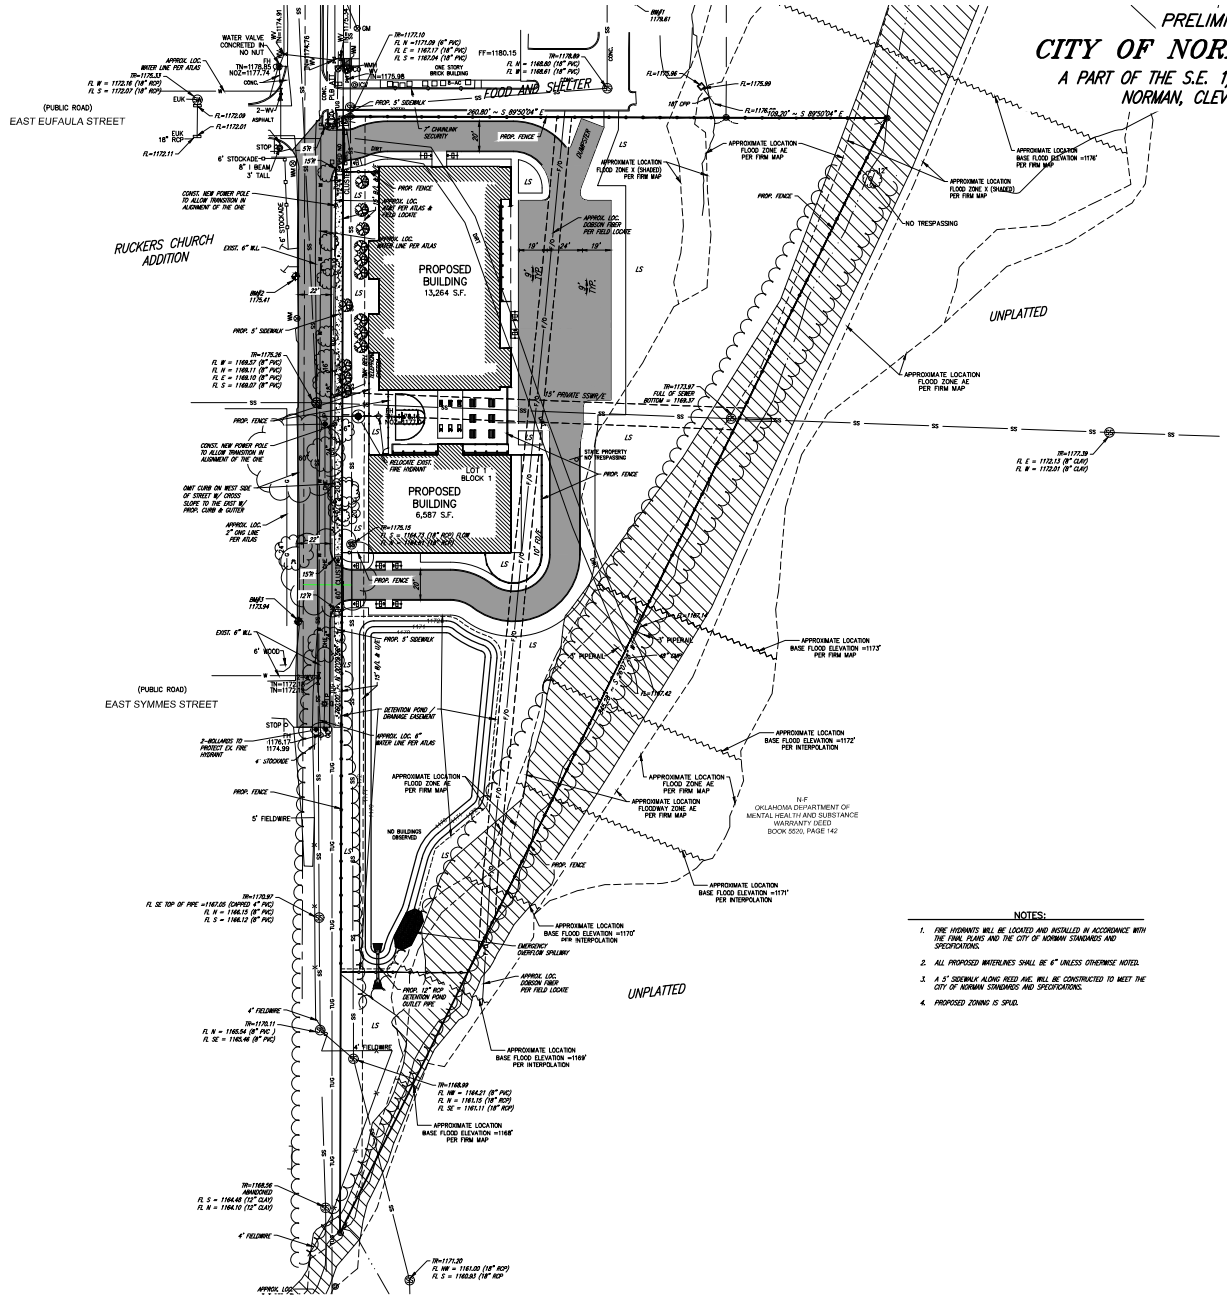

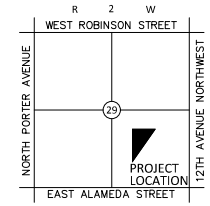

LOCATION MAP
1" = 2000'

NOTES:

1. FIRE HYDRANTS WILL BE LOCATED AND INSTALLED IN ACCORDANCE WITH THE FINAL PLANS AND THE CITY OF NORMAN STANDARDS AND SPECIFICATIONS.
2. ALL PROPOSED WATERLINES SHALL BE 6" UNLESS OTHERWISE NOTED.
3. A 5' SIDEWALK ALONG REED AVE. WILL BE CONSTRUCTED TO MEET THE CITY OF NORMAN STANDARDS AND SPECIFICATIONS.
4. PROPOSED ZONING IS SPUD.

© SMC CONSULTING ENGINEERS, P.C. ALL RIGHTS RESERVED THESE DOCUMENTS MAY NOT BE USED FOR ANY PURPOSES WITHOUT PRIOR WRITTEN PERMISSION FROM SMC CONSULTING ENGINEERS, P.C.

OWNER/ DEVELOPER
CITY OF NORMAN
201 W. GRAY ST.
NORMAN, OK 73069
PH:(405) 366-5406

PREPARED BY
SMC CONSULTING ENGINEERS, P.C.
815 W. MAIN ST.
OKLAHOMA CITY, OKLAHOMA 73106
(405) 232-7715

CITY OF NORMAN HOUSING HUB

S. REED AVE. & E. EUFAULA ST.
NORMAN, OKLAHOMA

SMC
SMC Consulting Engineers, P.C.
815 West Main - Oklahoma City, OK 73106
Ph: 405-232-7715 Fax: 405-232-7869
Website: www.smcokc.com
OKLAHOMA CERTIFICATE OF AUTHORIZATION NO. CA 461 EXP 06/30/2007

No.	Revision	Date
1	Revised per comments	5/29/08
2	Added Perimeter Security Fencing	6/11/08

PROJECT NO.:6650.00
DATE:04/22/08
SCALE:1" = 40'
DRAWN BY:C.D.A.
ENGINEER:CHRISTOPHER D. ANDERSON
P.E. NUMBER:18288

PRELIMINARY SITE PLAN

SHEET NO.
1