



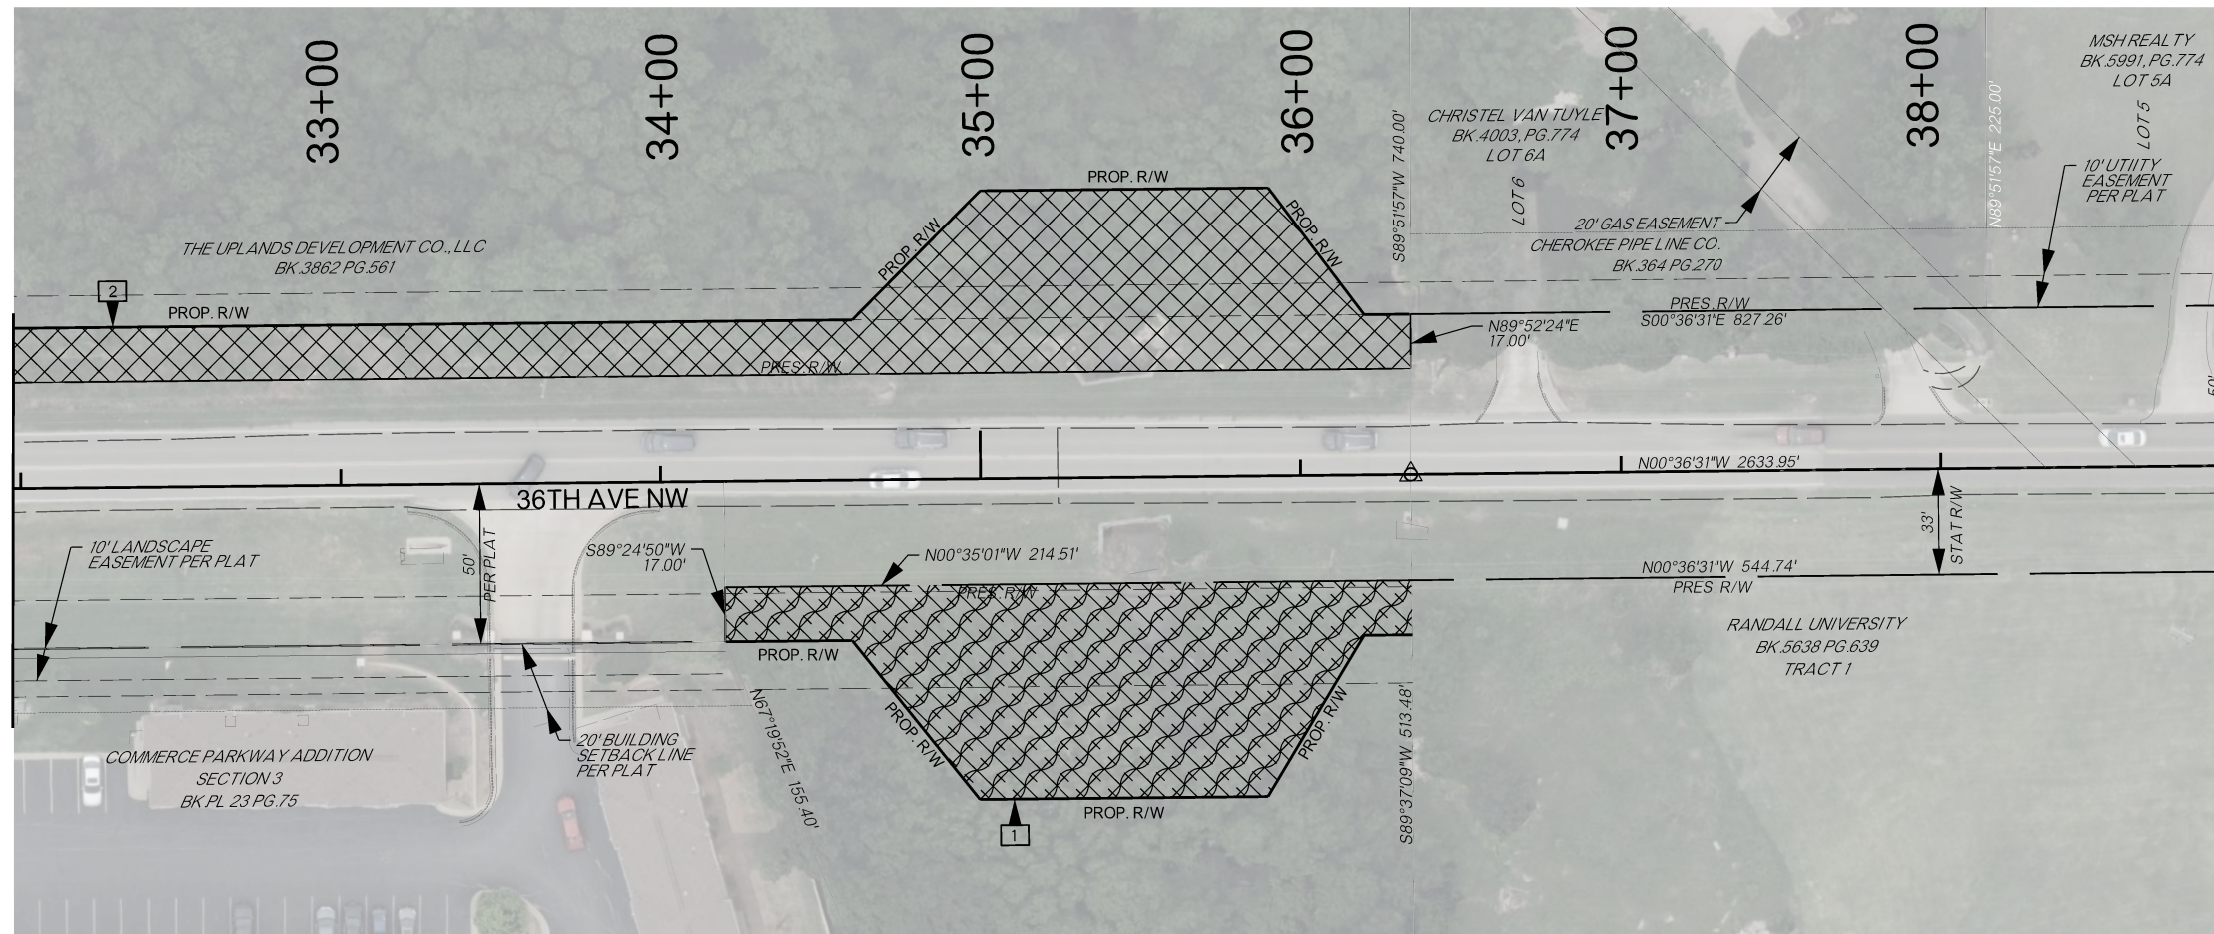

STA. 32+00

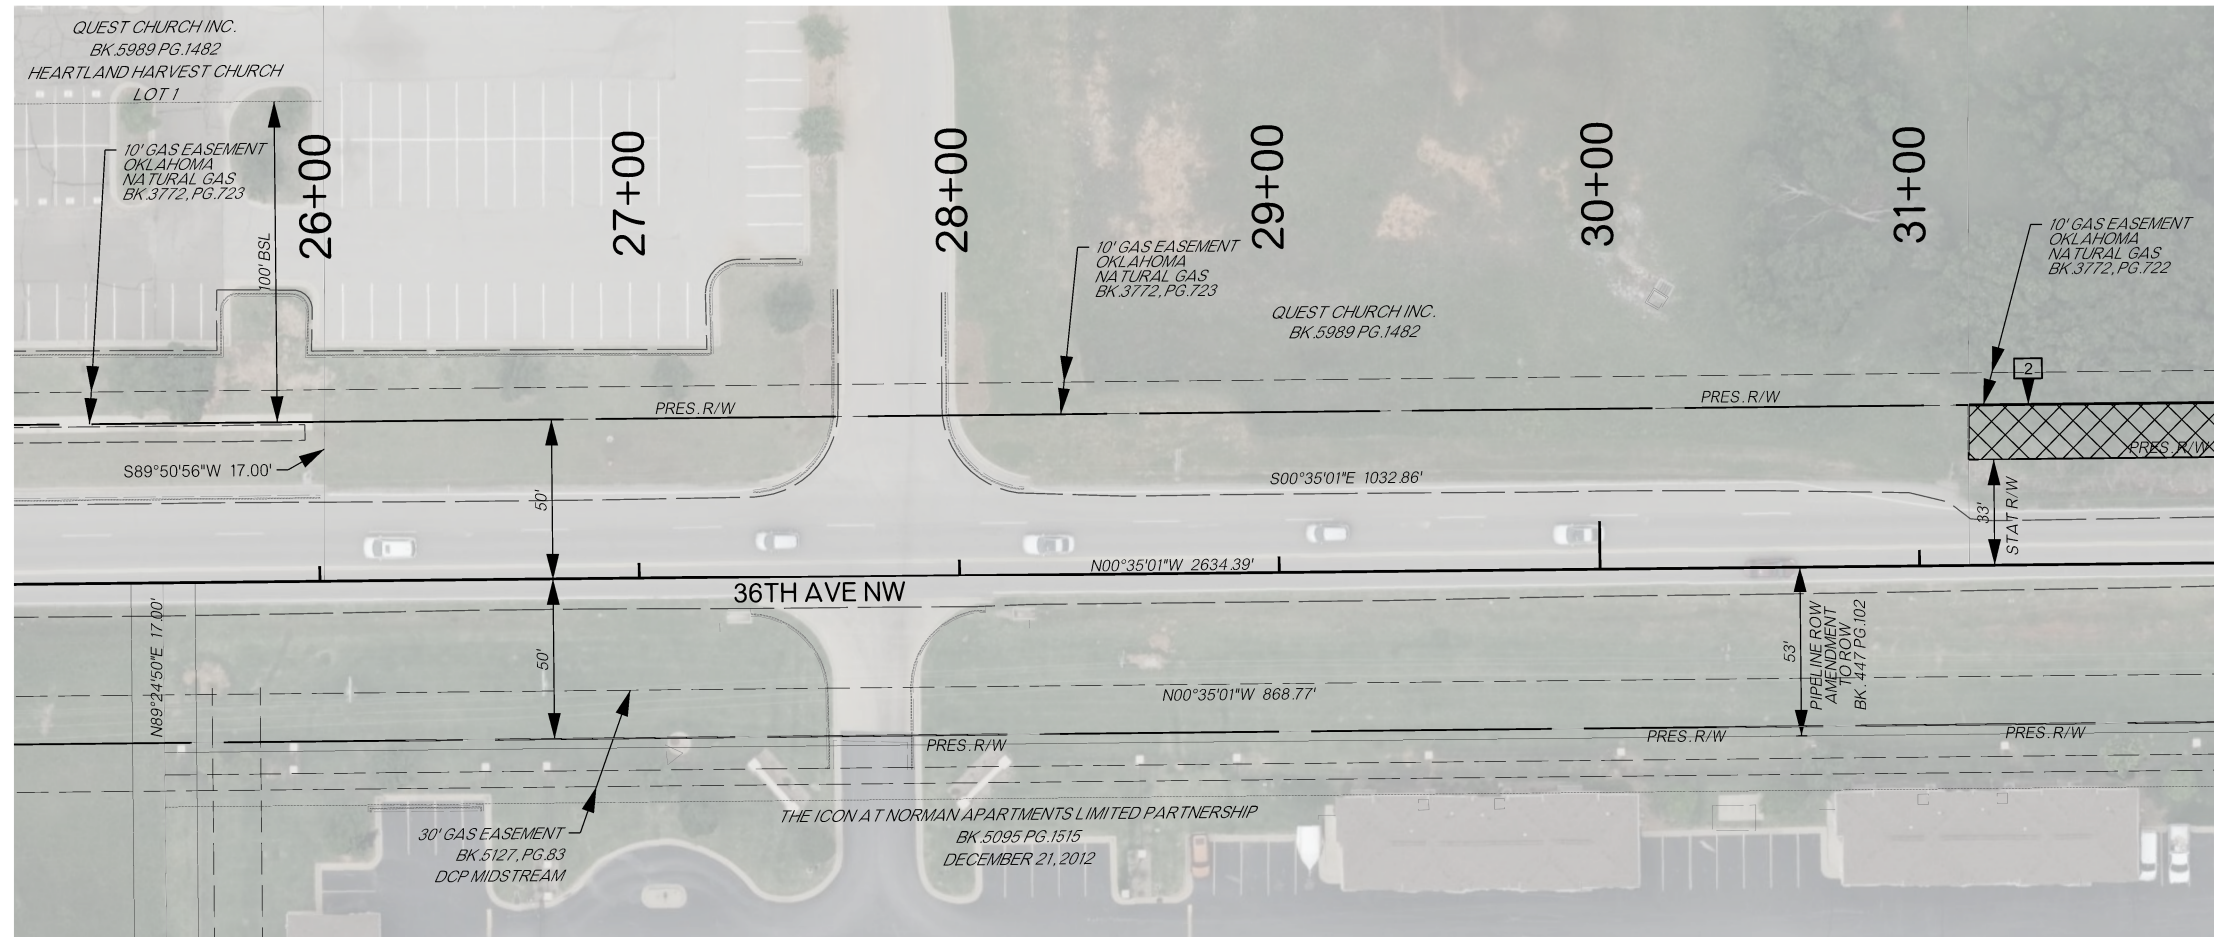

STA. 32+00

Design			36TH AVENUE NW	CLEVELAND COUNTY
Drawn			ROW EXHIBIT	
Checked				
Approved				
Squad			Project No. <u>BP0425</u>	Sheet No. <u>1</u>