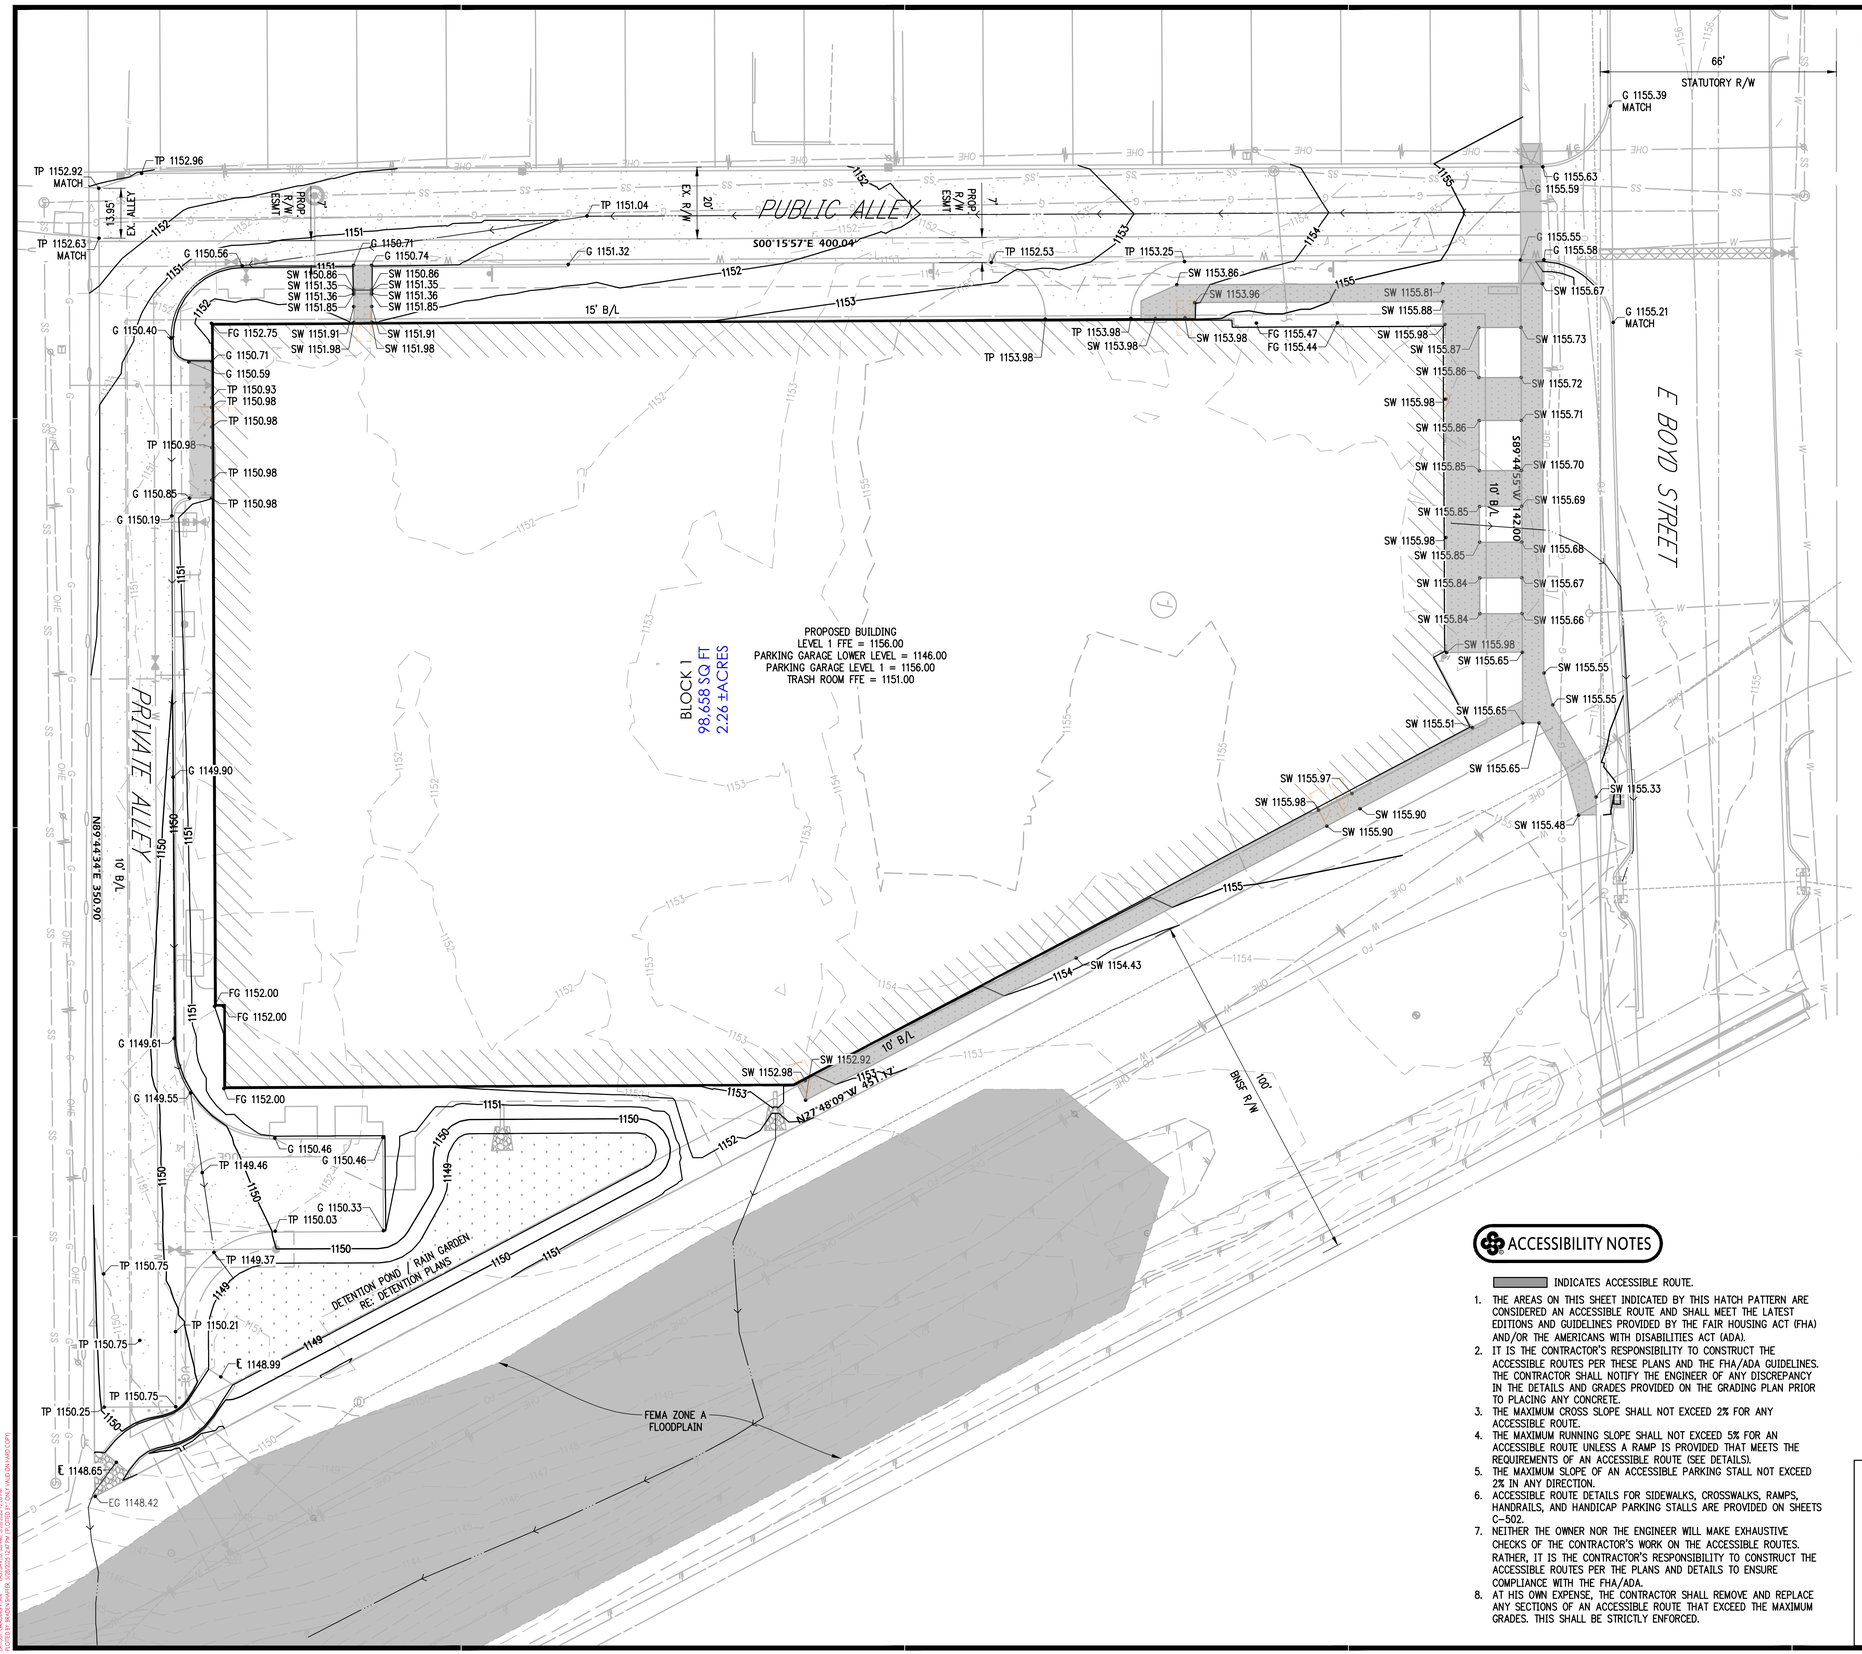

GRADING AND DRAINAGE NOTES

1. THE DESIGN, INSPECTION, AND CERTIFICATION OF ANY RETAINING WALL SHOWN OR REFERENCED HEREIN, INCLUDING BUT NOT LIMITED TO, SEGMENTAL RETAINING WALLS, MASS GRAVITY WALLS, GABION WALLS, ETC., SHALL BE BY OTHERS. ANY RETAINING WALL DATA SHOWN OR REFERENCED HEREIN SHALL BE FOR COORDINATION OF THE WALL LOCATION AND ELEVATIONS ONLY.
2. THE OWNER/CONTRACTOR SHALL BE SOLELY RESPONSIBLE FOR OBTAINING AND PROVIDING SEPARATE AND INDEPENDENT RETAINING WALL DESIGNS, INSPECTIONS, AND CERTIFICATIONS BY A REGISTERED PROFESSIONAL ENGINEER OTHER THAN CRAFTON TULL. THIS SHALL ALSO APPLY TO ANY ASSOCIATED AND NECESSARY PUBLIC SAFETY DEVICES INCLUDING, BUT NOT LIMITED TO, PEDESTRIAN SAFETY RAILS.
3. THE LOCATION AND/OR ELEVATION OF EXISTING UTILITIES AS SHOWN ON THESE PLANS IS BASED ON RECORDS OF THE VARIOUS UTILITY COMPANIES, AND WHERE POSSIBLE, MEASUREMENTS TAKEN IN THE FIELD. THE INFORMATION IS NOT TO BE RELIED ON AS BEING EXACT OR COMPLETE. THE CONTRACTOR MUST CONTACT THE APPROPRIATE UTILITY COMPANIES AT LEAST 72 HOURS BEFORE ANY EXCAVATION TO REQUEST EXACT FIELD LOCATION OF EXISTING UTILITIES ON SITE OR IN RIGHT-OF-WAY. ALL UTILITIES MUST BE LOCATED PRIOR TO GRADING START.
4. ALL WORK SHALL BE PERFORMED IN ACCORDANCE WITH THE TECHNICAL SPECIFICATIONS, GEO-TECHNICAL REPORT, OR LOCAL JURISDICTION, WHICHEVER IS MORE RESTRICTIVE.
5. ALL CUT OR FILL SLOPES SHALL BE A MAX 3:1 SLOPE OR FLATTER UNLESS OTHERWISE NOTED.
6. IF ANY EXISTING STRUCTURES TO REMAIN ARE DAMAGED DURING CONSTRUCTION, IT SHALL BE THE CONTRACTOR'S RESPONSIBILITY TO REPAIR AND/OR REPLACE THE EXISTING STRUCTURE AS NECESSARY TO RETURN IT TO EXISTING CONDITION OR BETTER.
7. ALL STORM SEWER PIPE CONNECTIONS TO STRUCTURES SHALL BE GROUTED TO ENSURE CONNECTION AT STRUCTURE IS WATERTIGHT. ALL STORM SEWER STRUCTURES SHALL HAVE A SMOOTH UNIFORM POURED MORTAR INVERT FROM INVERT IN TO INVERT OUT.
8. ALL DRAINAGE STRUCTURES AND STORM SEWER PIPES SHALL MEET HEAVY DUTY TRAFFIC (H20) LOADING AND BE INSTALLED ACCORDINGLY WHEN IN PAVED AND TRAFFIC AREAS.
9. ALL STORM SEWER MANHOLES IN PAVED AREAS SHALL BE FLUSH WITH THE PAVEMENT AND SHALL HAVE TRAFFIC BEARING RINGS AND COVERS. MANHOLES IN UNPAVED AREAS SHALL BE 3" ABOVE FINISH GRADE. LIDS SHALL BE LABELED PER JURISDICTIONAL SPECIFICATIONS.
10. SITE GRADING SHALL NOT PROCEED UNTIL APPROPRIATE EROSION AND SEDIMENT CONTROL MEASURES HAVE BEEN INSTALLED. THE CONTRACTOR SHALL ADHERE TO ALL TERMS AND CONDITIONS AS OUTLINED IN THE GENERAL NPDES PERMIT AND THE SWPPP FOR STORMWATER DISCHARGE ASSOCIATED WITH CONSTRUCTION ACTIVITIES.
11. ALL UNSURFACED AREAS DISTURBED BY GRADING OPERATION SHALL RECEIVE 4 INCHES OF TOPSOIL TO FINAL GRADE. REFER TO THE LANDSCAPE PLAN.
12. TOPOGRAPHIC INFORMATION TAKEN FROM A TOPOGRAPHIC SURVEY BY LAND SURVEYORS. IF CONTRACTOR DOES NOT ACCEPT EXISTING TOPOGRAPHY AS SHOWN ON PLANS, CONTACT ENGINEER IMMEDIATELY.
13. THE CONTRACTOR SHALL ASSURE POSITIVE DRAINAGE AWAY FROM BUILDINGS FOR ALL NATURAL AND PAVED AREAS THROUGHOUT ALL PHASES OF CONSTRUCTION.
14. CONTRACTOR SHALL REFER TO ARCHITECTURAL PLANS FOR EXACT LOCATIONS AND DIMENSIONS OF VESTIBULES, SLOPE PAVING, SIDEWALKS, EXIT PORCHES, TRUCK DOCKS, PRECISE BUILDING DIMENSIONS AND EXACT UTILITY ENTRANCE LOCATIONS.
15. THE EARTHWORK FOR ALL BUILDING FOUNDATIONS AND SLABS SHALL BE IN ACCORDANCE WITH ARCHITECTURAL BUILDING PLANS, GEO-TECHNICAL REPORT AND SPECIFICATIONS.
16. EXISTING DRAINAGE STRUCTURES TO BE INSPECTED AND REPAIRED AS NEEDED, AND EXISTING PIPES TO BE CLEANED OUT TO REMOVE ALL SILT AND DEBRIS.
17. CONTRACTOR SHALL ADJUST AND/OR CUT EXISTING PAVEMENT AS NECESSARY TO ENSURE A SMOOTH FIT AND CONTINUOUS GRADE.
18. CONTRACTOR SHALL MAINTAIN ALL EXISTING PARKING, SIDEWALKS, DRIVES, ETC. CLEAR AND FREE FROM ANY CONSTRUCTION ACTIVITY AND/OR MATERIAL TO ENSURE EASY AND SAFE PEDESTRIAN AND VEHICULAR TRAFFIC TO AND FROM THE SITE.
19. IF WET AREAS ARE ENCOUNTERED ON-SITE THE CONTRACTOR SHALL COORDINATE WITH THE GEOTECHNICAL ENGINEER FOR THE DESIGN AND PLACEMENT OF A FRENCH DRAIN SYSTEM.
20. CRAFTON, TULL & ASSOCIATES, INC. (CTA) HAS NOT NECESSARILY ESTABLISHED MINIMUM FINISH FLOOR ELEVATIONS FOR EACH INDIVIDUAL BUILDING OR LOT IN THIS SUBDIVISION. WHEN A MINIMUM BUILDING FLOOR ELEVATION IS NOT ESTABLISHED AND NOTED, THE ULTIMATE RESPONSIBILITY FOR THE PROPER GRADING OF EACH INDIVIDUAL LOT OR PARCEL SHALL REST WITH THE LOT'S OWNER. TYPICALLY, THE MINIMUM FINISH FIRST FLOOR ELEVATIONS SHOULD BE AT LEAST TWELVE INCHES (12") ABOVE THE FINISHED TOP OF STREET CURB ELEVATION ASSOCIATED WITH EACH INDIVIDUAL LOT OR PARCEL OR AS REQUIRED BY LOCAL AND STATE CODES.

GRADING PLAN SPOT ELEVATIONS

- FG — FINISHED GRADE
- TC — TOP CURB
- G — GUTTER
- SW — SIDEWALK
- TP — TOP PAVEMENT
- FF — FINISHED FLOOR
- E — FLOWLINE

ACCESSIBILITY NOTES

INDICATES ACCESSIBLE ROUTE.

1. THE AREAS ON THIS SHEET INDICATED BY THIS HATCH PATTERN ARE CONSIDERED AN ACCESSIBLE ROUTE AND SHALL MEET THE LATEST EDITIONS AND GUIDELINES PROVIDED BY THE FAIR HOUSING ACT (FHA) AND/OR THE AMERICANS WITH DISABILITIES ACT (ADA).
2. IT IS THE CONTRACTOR'S RESPONSIBILITY TO CONSTRUCT THE ACCESSIBLE ROUTES PER THESE PLANS AND THE FHA/ADA GUIDELINES. THE CONTRACTOR SHALL NOTIFY THE ENGINEER OF ANY DISCREPANCY IN THE DETAILS AND GRADES PROVIDED ON THE GRADING PLAN PRIOR TO PLACING ANY CONCRETE.
3. THE MAXIMUM CROSS SLOPE SHALL NOT EXCEED 2% FOR ANY ACCESSIBLE ROUTE.
4. THE MAXIMUM RUNNING SLOPE SHALL NOT EXCEED 5% FOR AN ACCESSIBLE ROUTE UNLESS A RAMP IS PROVIDED THAT MEETS THE REQUIREMENTS OF AN ACCESSIBLE ROUTE (SEE DETAILS).
5. THE MAXIMUM SLOPE OF AN ACCESSIBLE PARKING STALL NOT EXCEED 2% IN ANY DIRECTION.
6. ACCESSIBLE ROUTE DETAILS FOR SIDEWALKS, CROSSWALKS, RAMPS, HANDRAILS, AND HANDICAP PARKING STALLS ARE PROVIDED ON SHEETS C-502.
7. NEITHER THE OWNER NOR THE ENGINEER WILL MAKE EXHAUSTIVE CHECKS OF THE CONTRACTOR'S WORK ON THE ACCESSIBLE ROUTES. RATHER, IT IS THE CONTRACTOR'S RESPONSIBILITY TO CONSTRUCT THE ACCESSIBLE ROUTES PER THE PLANS AND DETAILS TO ENSURE COMPLIANCE WITH THE FHA/ADA.
8. AT HIS OWN EXPENSE, THE CONTRACTOR SHALL REMOVE AND REPLACE ANY SECTIONS OF AN ACCESSIBLE ROUTE THAT EXCEED THE MAXIMUM GRADES. THIS SHALL BE STRICTLY ENFORCED.

LEGEND

1250	EXISTING INDEX CONTOURS
1247	EXISTING INTERMEDIATE CONTOURS
1206	PROPOSED INTERMEDIATE CONTOUR
1205	PROPOSED INDEX CONTOUR
	FLOWPATH

300 Pointe Parkway Blvd.
Yukon, Oklahoma 73099
Crafton Tull
architecture | engineering | surveying
405.787.6270 t 405.787.6276 f
www.craftontull.com
CERTIFICATE OF AUTHORIZATION: CA 973 (PE/LS) EXPIRES 6/30/2026

OKIE 811

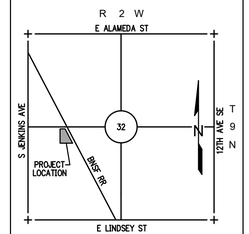

LOCATION MAP
SCALE: 1" = 2000'

310 E BOYD RESIDENTIAL

NORMAN, OKLAHOMA

GRAPHIC SCALE IN FEET
20' 0 20'

No.	Description	Date

This document, and the ideas and designs incorporated herein, as an instrument of professional service, is the property of Crafton, Tull & Associates, Inc., and is not to be used, in whole or in part, for any other project, without the written authorization of Crafton, Tull & Associates, Inc.

PROJECT NO: 24605101
ISSUE DATE: 05/30/2025
CONTACT: B. SHAFFER
QC by: M. LOVE
QC Date: 03/10/2025

ISSUED FOR CONSTRUCTION

LICENSED PROFESSIONAL ENGINEER Braden Shaffer 34409 OKLAHOMA

© 2025 Crafton, Tull & Associates, Inc.

GRADING PLAN

CG-101

DRAWING CLASSIFICATION: BORDERS/ENGINEERING/ARCHITECTURE/CIVIL/GRADING/PAVING
LAYOUT: CG-101 GRADING PLAN PLOTTED BY: CRAFTON, TULL & ASSOCIATES, INC.
LICENSED TO: BLACK CAPITAL, 05/30/2025 7:34 PM PLOTTED BY: CRAFTON, TULL & ASSOCIATES, INC. (THIS IS NOT A VALID ON-HARD COPY)