PRELIMINARY SITE DEVELOPMENT PLAN

FRANKLIN WOODS ADDITION

A PLANNED UNIT DEVELOPMENT

A PART OF THE S.W. 1/4, SECTION 2, T9N, R3W, I.M.

NORMAN, CLEVELAND COUNTY, OKLAHOMA

SCALE: 1" = 100'

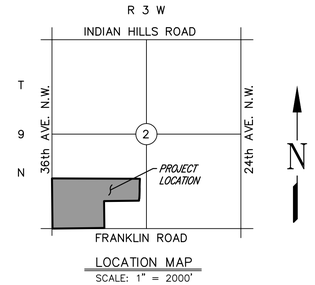

LOCATION MAP

SCALE: 1" = 2000'

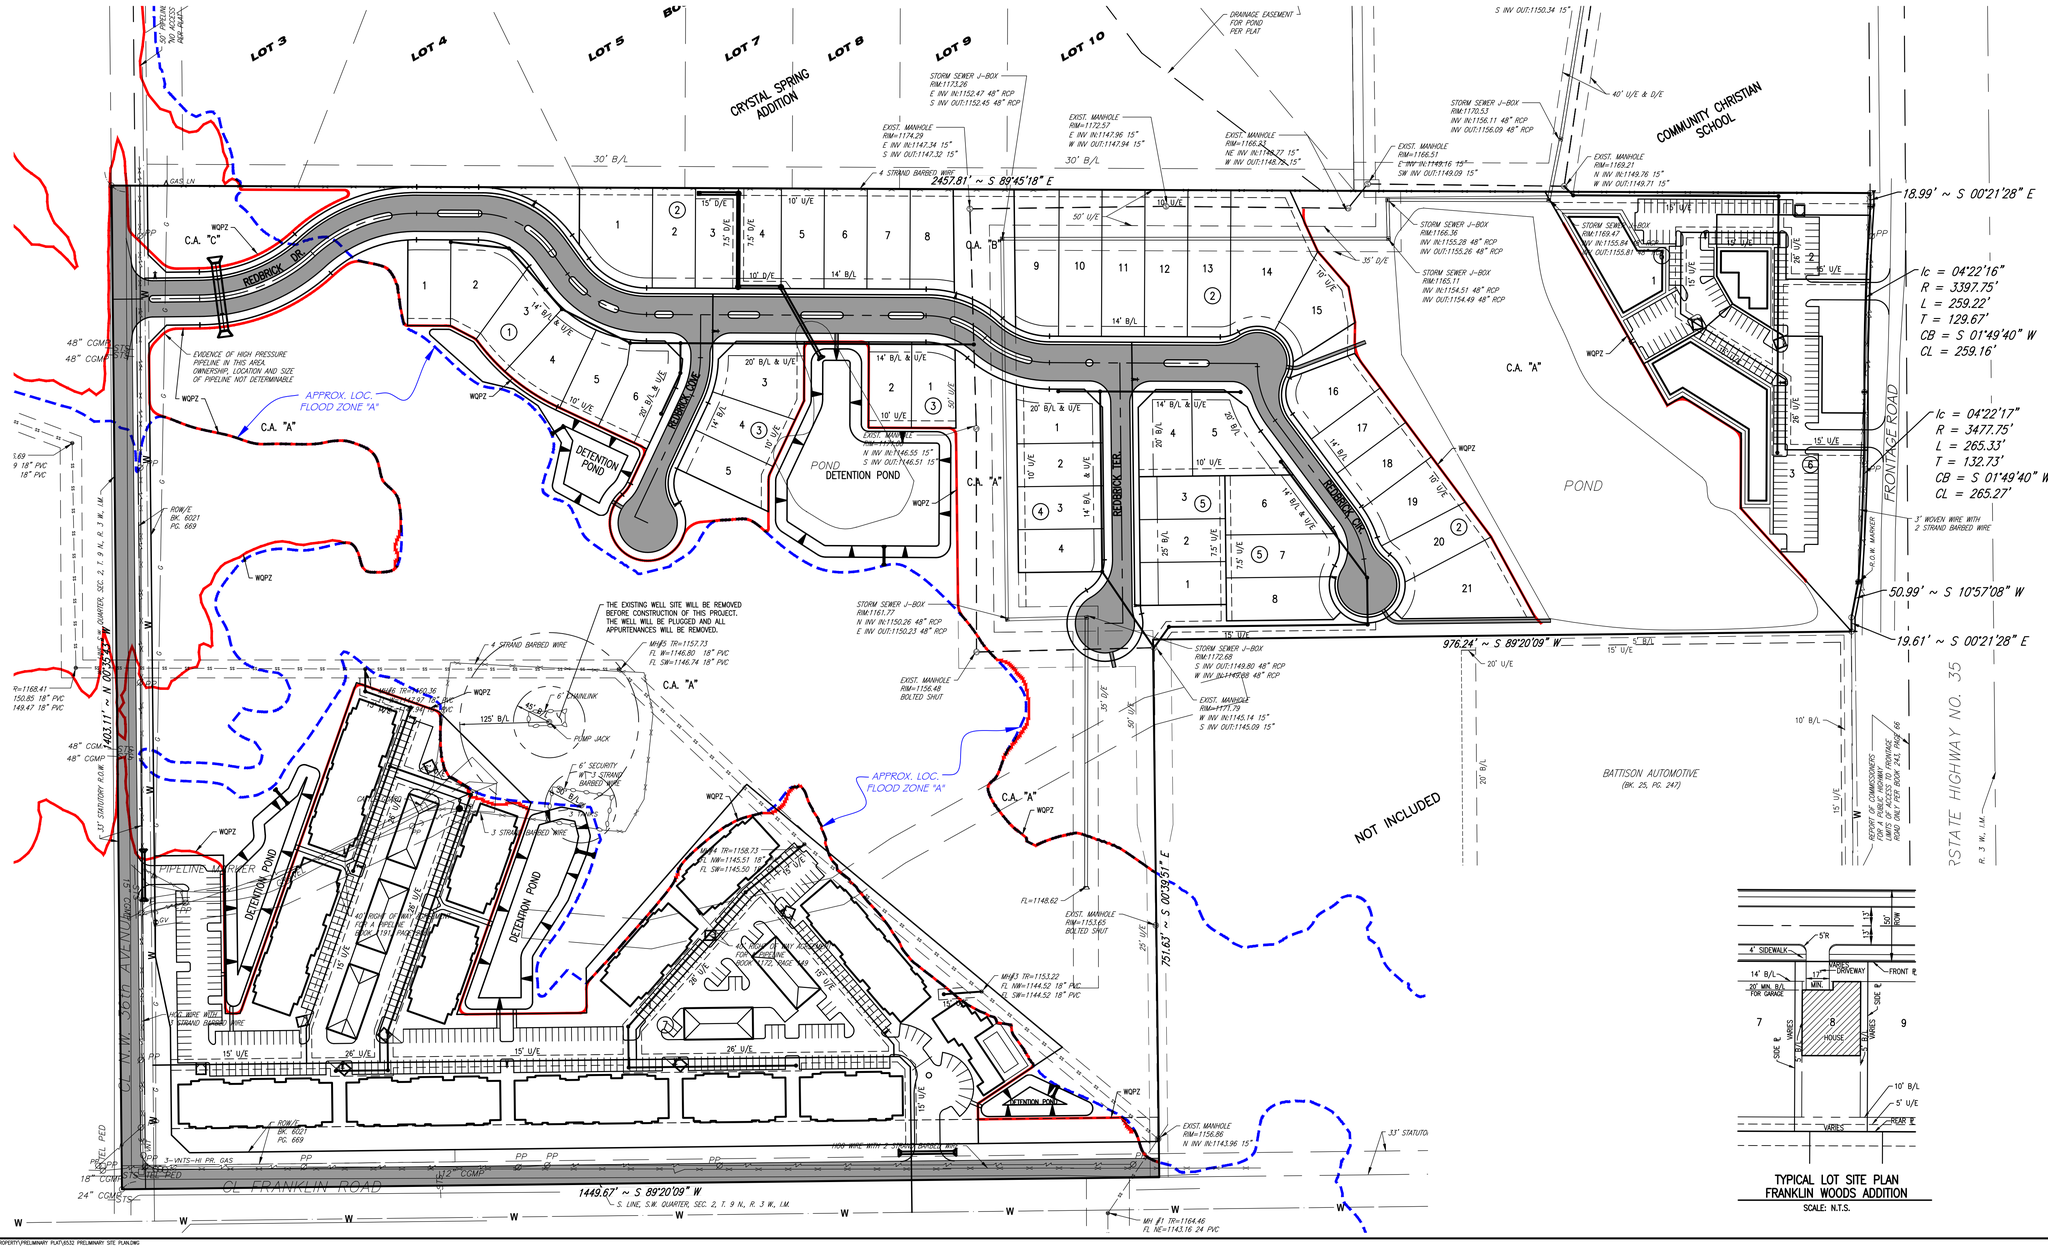

TYPICAL LOT SITE PLAN
FRANKLIN WOODS ADDITION

SCALE: N.T.S.

© SMC CONSULTING ENGINEERS, P.C. ALL RIGHTS RESERVED THESE DOCUMENTS MAY NOT BE USED FOR ANY PURPOSES WITHOUT PRIOR WRITTEN PERMISSION FROM SMC CONSULTING ENGINEERS, P.C.

OWNER:
RAVEN INVESTMENTS, L.L.C.
P.O. BOX 7187
MOORE, OKLAHOMA 73153

ENGINEER:
SMC Consulting Engineers, P.C.
815 W. Main Street
Oklahoma City, Oklahoma 73160

NOT VALID FOR CONSTRUCTION
CERTIFIED PROFESSIONAL ENGINEER
CHRISTOPHER D. ANDERSON
18288
OKLAHOMA
5/08/23
UNLESS SIGNED IN THIS BLOCK

FRANKLIN WOODS ADDITION

36th AVE. N.W. & FRANKLIN RD.
NORMAN, OKLAHOMA

SMC
SMC Consulting Engineers, P.C.
815 West Main - Oklahoma City, OK. 73106
PH: 405-232-7715 Fax: 405-232-7899
www.smcokc.com
OKLAHOMA CERTIFICATE OF AUTHORIZATION NO. CA 464 EXP. 06/30/2025

No.	Revision	By	Date
1	Revised layout	DG	7/31/23

PROJECT NO.: 6532.00
DATE: 5/01/23
SCALE: 1" = 100'
DRAWN BY: DG
ENGINEER: Christopher D. Anderson
P.E. NUMBER: 18288

PRELIMINARY SITE DEVELOPMENT PLAN

SHEET NO.
1

N:\JOBS\6532.00 – RICHARD MCKOWN – HARDING PROPERTY\PRELIMINARY PLAT\6532 PRELIMINARY SITE PLANLDWG
Plotted by: Danny Griffith @ 9/7/2023 3:06 PM