PLAN LEGEND:

PROPERTY LINE

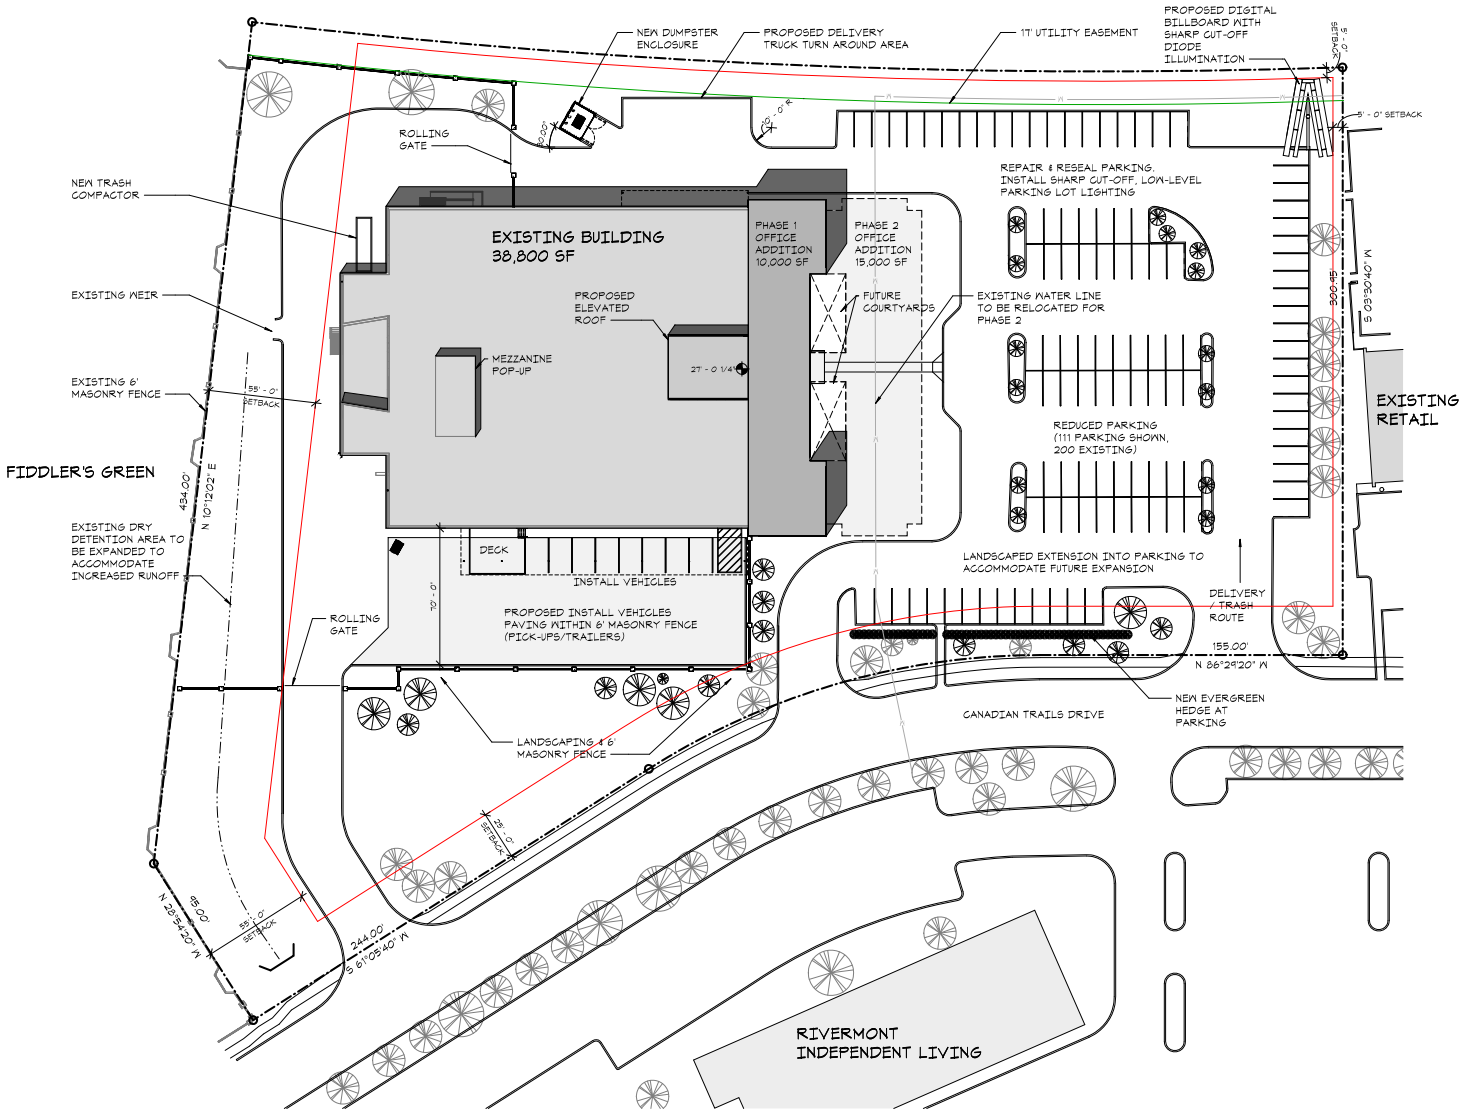

PROPOSED SITE PLAN

SCALE: 1" = 30'-0"

THE MCKINNEY PARTNERSHIP architects

3600 West Main
Suite 200
Norman, Oklahoma
73072
405.360.1400 p
405.364.8287 f
tmparch.com

Copyright © 2008 The McKinney Partnership Architects P.C. All Rights Reserved

Seal:

NOT FOR CONSTRUCTION

Project:

Lindmark Corporate Facilty
801 S. Canadian Trails Dr.
Norman, OK

Issue Date:

Revisions:

Project Number:
CM099926

Sheet Title:
SITE PLAN

Sheet Number
A1.0