FINAL SITE DEVELOPMENT PLAN
UNIVERSITY NORTH PARK SECTION XXIII
A PLANNED UNIT DEVELOPMENT
A PART OF THE N.E. 1/4 AND S.E. 1/4 OF SECTION 23 AND THE NW 1/4 OF SEC. 24, T. 9 N., R. 3 W., I.M.
NORMAN, CLEVELAND COUNTY, OKLAHOMA

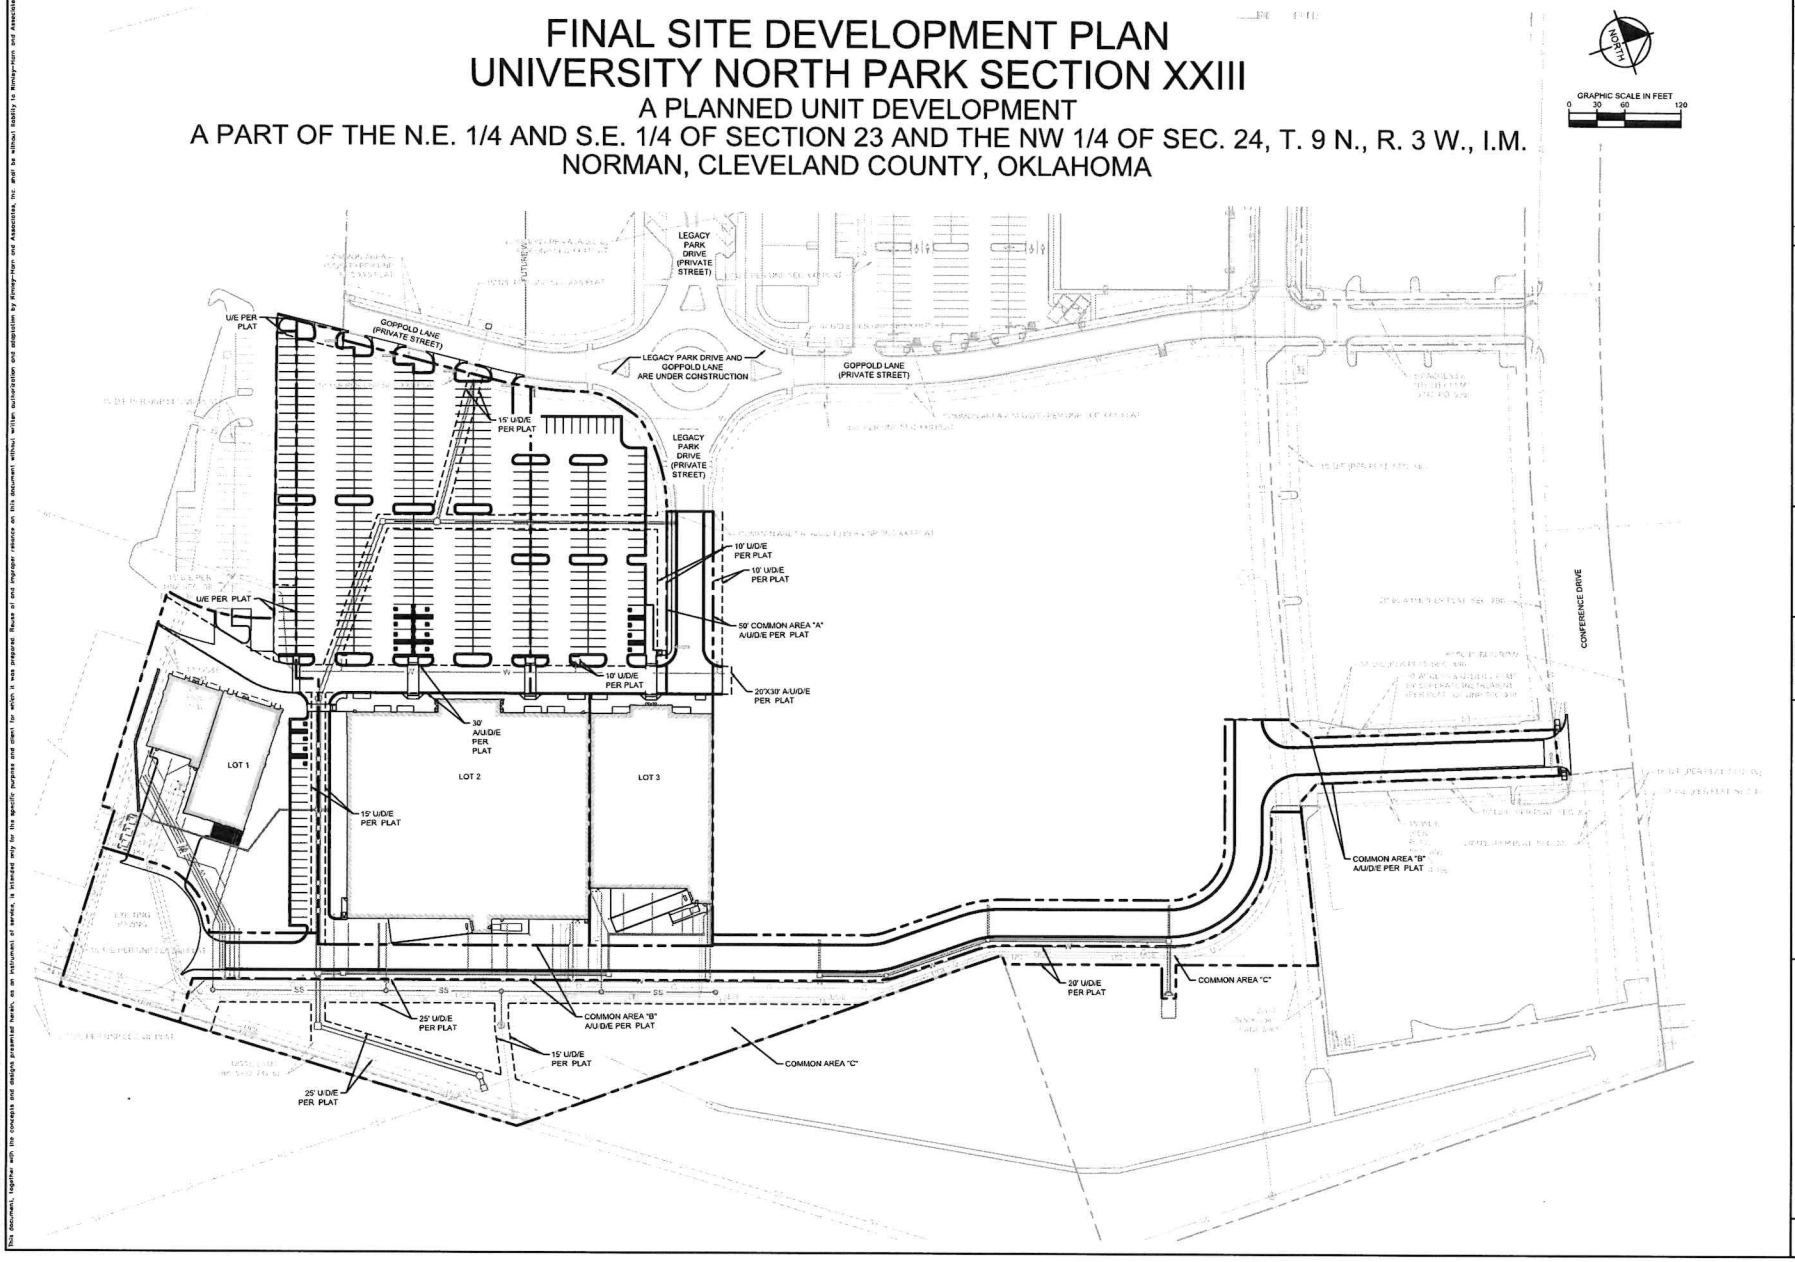

No.	REVISIONS	DATE	BY

Kimley»Horn

© 2024 KIMLEY-HORN AND ASSOCIATES, INC.
4727 GAILLARDIA PARKWAY, SUITE 210, OKLAHOMA CITY, OK 73142
PHONE: 405-241-5423 FIRM NO. 2746, EXP. JUNE 30, 2025
WWW.KIMLEY-HORN.COM

KHA PROJECT 061313212
DATE SEPTEMBER 11, 2024
SCALE AS SHOWN
DESIGNED BY JJK
DRAWN BY RLN
CHECKED BY SRC

UTC AREA 5
INFRASTRUCTURE 3
NORMAN, OKLAHOMA

FINAL SITE DEVELOPMENT PLAN

SHEET NUMBER
C-006

This document, together with the concepts and designs presented herein, as an instrument of service, is intended only for the specific purpose and client for which it was prepared. Reuse of and improper reliance on this document without written authorization and adaptation by Kimley-Horn and Associates, Inc. shall be without liability to Kimley-Horn and Associates, Inc.