


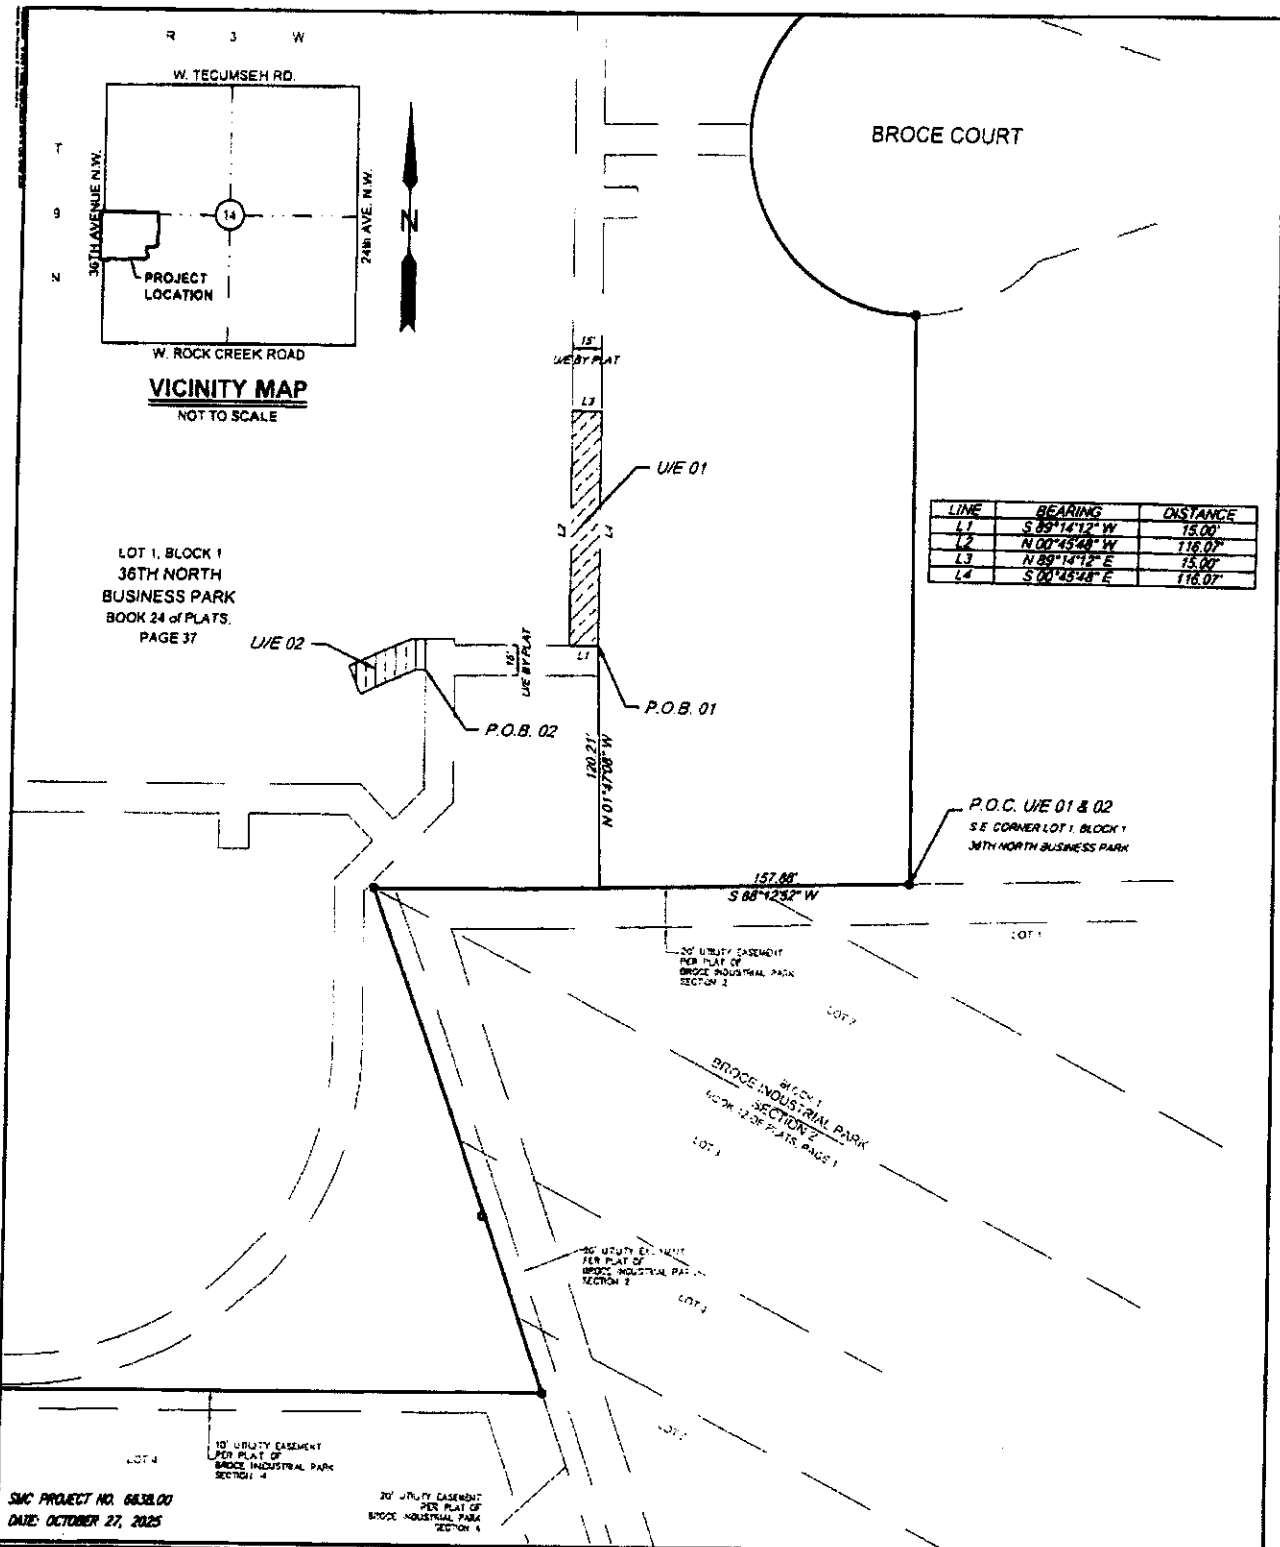

SMC

SMC Consulting Engineers, P.C.
815 West Main - Oklahoma City, OK 73106
PH: 405-232-7715 Fax: 405-232-7859

36TH NORTH BUSINESS PARK
NORMAN, CLEVELAND COUNTY
OKLAHOMA

PROPOSED 15' U/E - 01

EXHIBIT B-1



NOT TO SCALE

