DEPARTMENT LEGEND

- PUBLIC
- CIRCULATION
- COMMON SPACES
- RECORDS
- PROPERTY + EVIDENCE
- LOCK-UP/BOOKING
- DETECTIVE BUREAU/SECRET SERVICE
- TRAINING
- GREEN ZONE
- YELLOW ZONE (DECONTAMINATION)
- RED ZONE (APPARATUS BAY)
- BUILDING SUPPORT

NOVI PUBLIC SAFETY BUILDING

LEVEL 1 PSB + FS1 FLOOR PLAN

SCALE: 1 : 154

09/04/26

PLAN NORTH

HED | BRWARCHITECTS

INTERIM REVIEW DOCUMENTS
NOT FOR REGULATORY APPROVAL, PERMITTING, OR CONSTRUCTION
FREDERIC R. CLIFFORD
TX REG. NO. 21242

LINE LEGEND

- LEVEL 3 BALLISTIC
- LEVEL 5 BALLISTIC UL 752
- STORM HARDENED
- STORM SHELTER ICC-500 - 2020
- SECURE SITE WALL

NOVI PUBLIC SAFETY BUILDING

LEVEL 1 PSB + FS1 BALLISTIC PROTECTION PLAN

09/04/26

PLAN NORTH

HED | BRWARCHITECTS

INTERIM REVIEW DOCUMENTS
NOT FOR REGULATORY APPROVAL, PERMITTING, OR CONSTRUCTION
FREDERIC R. CLIFFORD
TX REG. NO. 21242

DEPARTMENT LEGEND

- PUBLIC
- CIRCULATION
- COMMON SPACES
- ADMINISTRATION
- FIRE ADMIN
- DISPATCH
- DETECTIVE BUREAU/SECRET SERVICE
- PATROL
- PATIO
- BUILDING SUPPORT

NOVI PUBLIC SAFETY BUILDING

LEVEL 2 PSB + FS1 FLOOR PLAN

SCALE: 1 : 154

09/04/26

PLAN NORTH

HED | BRWARCHITECTS

INTERIM REVIEW DOCUMENTS
NOT FOR REGULATORY APPROVAL, PERMITTING, OR CONSTRUCTION
FREDERIC R. CLIFFORD
TX REG. NO. 21242

LINE LEGEND

- LEVEL 3 BALLISTIC
- LEVEL 5 BALLISTIC UL 752
- STORM HARDENED
- STORM SHELTER ICC-500 - 2020
- SECURE SITE WALL



NOVI PUBLIC SAFETY BUILDING


LEVEL 2 PSB + FS1 BALLISTIC PROTECTION PLAN

09/04/26

PLAN NORTH

HED | BRWARCHITECTS

INTERIM REVIEW DOCUMENTS
NOT FOR REGULATORY APPROVAL, PERMITTING, OR CONSTRUCTION
FREDERIC R. CLIFFORD
TX REG. NO. 21242

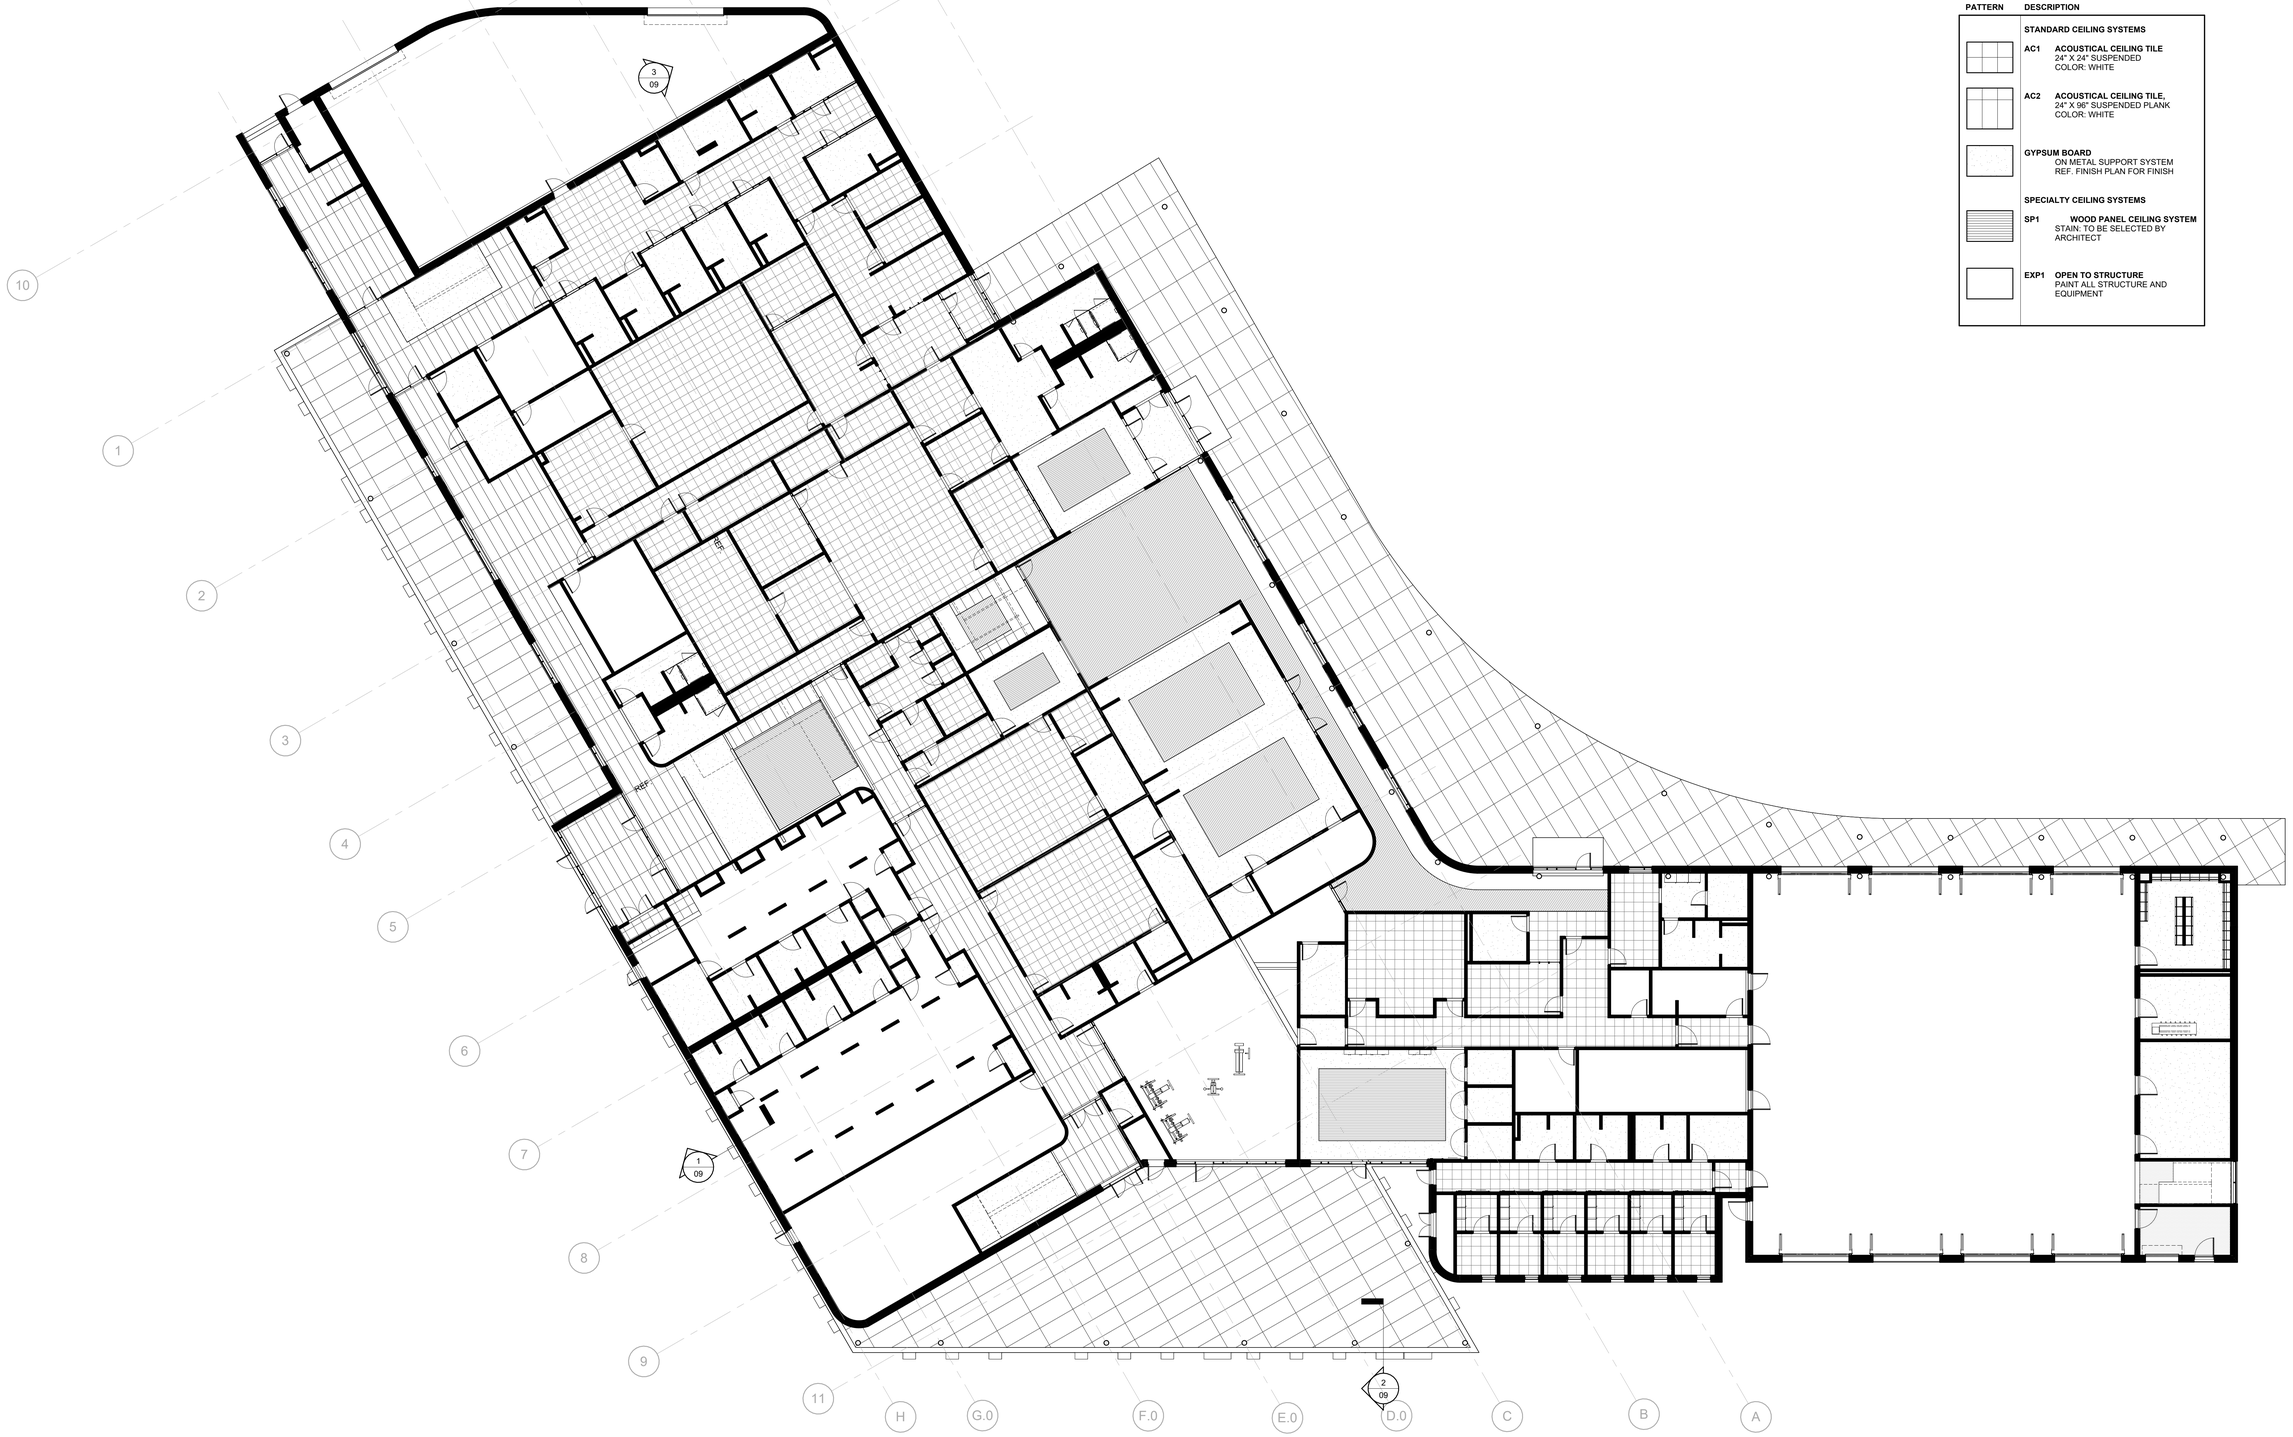

RCP LEGEND

PATTERN	DESCRIPTION
	STANDARD CEILING SYSTEMS
	AC1 **ACOUSTICAL CEILING TILE** 24" X 24" SUSPENDED COLOR: WHITE
	AC2 **ACOUSTICAL CEILING TILE,** 24" X 96" SUSPENDED PLANK COLOR: WHITE
	GYPSUM BOARD ON METAL SUPPORT SYSTEM REF. FINISH PLAN FOR FINISH
	SPECIALTY CEILING SYSTEMS
	SP1 **WOOD PANEL CEILING SYSTEM** STAIN: TO BE SELECTED BY ARCHITECT
	EXP1 **OPEN TO STRUCTURE** PAINT ALL STRUCTURE AND EQUIPMENT

NOVI PUBLIC SAFETY BUILDING

LEVEL 1 PSB + FS1 RCP

SCALE: 1 : 154

09/04/26

PLAN NORTH

HED | BRWARCHITECTS

INTERIM REVIEW DOCUMENTS
NOT FOR REGULATORY APPROVAL, PERMITTING, OR CONSTRUCTION
FREDERIC R. CLIFFORD
TX REG. NO. 21242



RCP LEGEND

PATTERN	DESCRIPTION
	STANDARD CEILING SYSTEMS
	AC1 **ACOUSTICAL CEILING TILE** 24" X 24" SUSPENDED COLOR: WHITE
	AC2 **ACOUSTICAL CEILING TILE,** 24" X 96" SUSPENDED PLANK COLOR: WHITE
	GYPSUM BOARD ON METAL SUPPORT SYSTEM REF. FINISH PLAN FOR FINISH
	SPECIALTY CEILING SYSTEMS
	SP1 **WOOD PANEL CEILING SYSTEM** STAIN: TO BE SELECTED BY ARCHITECT
	EXP1 **OPEN TO STRUCTURE** PAINT ALL STRUCTURE AND EQUIPMENT

NOVI PUBLIC SAFETY BUILDING

LEVEL 2 PSB + FS1 RCP

SCALE: 1 : 154

09/04/26

PLAN NORTH


HED | BRWARCHITECTS

INTERIM REVIEW DOCUMENTS
NOT FOR REGULATORY APPROVAL, PERMITTING, OR CONSTRUCTION
FREDERIC R. CLIFFORD
TX REG. NO. 21242



DEPARTMENT LEGEND

- CIRCULATION
- P/E
- K-9
- FLEET MAINTENANCE
- SUPPORT BUILDING
- SECURE STORAGE
- SRT
- GENERAL

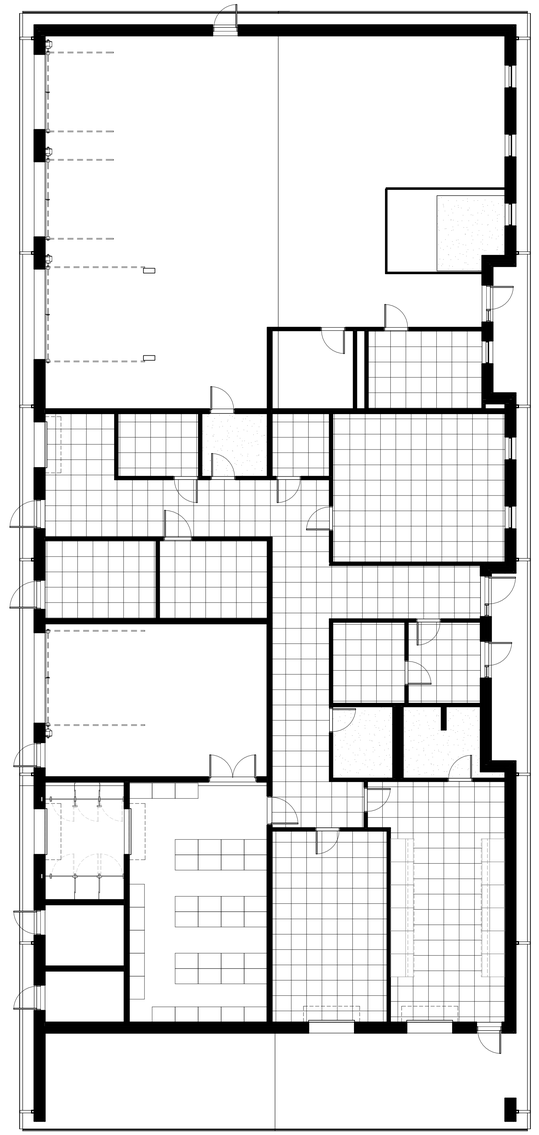

RCP LEGEND

PATTERN	DESCRIPTION
	STANDARD CEILING SYSTEMS
	AC1 ACOUSTICAL CEILING TILE 24" X 24" SUSPENDED COLOR: WHITE
	GYPSUM BOARD ON METAL SUPPORT SYSTEM REF. FINISH PLAN FOR FINISH
	EXP1 OPEN TO STRUCTURE PAINT ALL STRUCTURE AND EQUIPMENT

1 SUPPORT BUILDING FLOOR PLAN
1/8" = 1'-0"

2 SUPPORT BUILDING - REFLECTED CEILING PLAN
1/8" = 1'-0"

NOVI PUBLIC SAFETY BUILDING

SUPPORT BUILDING FLOOR PLAN + RCP

09/04/26

PLAN NORTH

HED | BRWARCHITECTS

INTERIM REVIEW DOCUMENTS
NOT FOR REGULATORY APPROVAL, PERMITTING, OR CONSTRUCTION
FREDERIC R. CLIFFORD
TX REG. NO. 21242




1 EAST PSB ELEVATION
3/32" = 1'-0"



2 SOUTH PSB + FS1 ELEVATION
3/32" = 1'-0"



3 WEST PSB ELEVATION
3/32" = 1'-0"

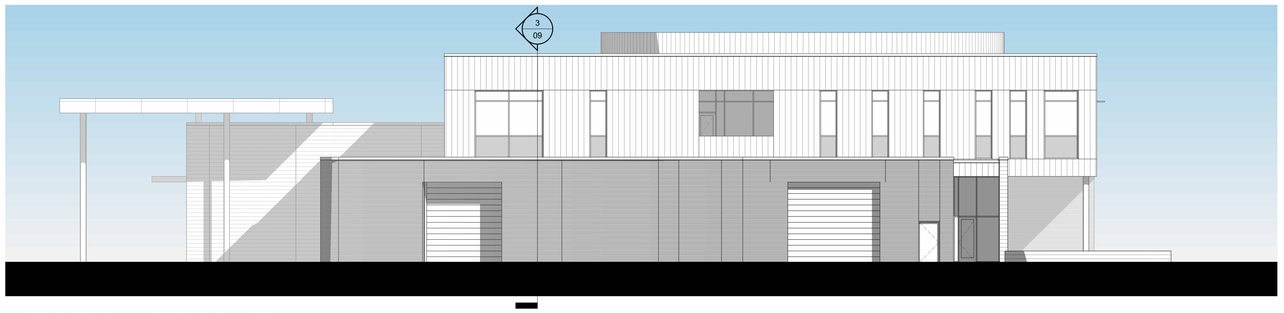

4 NORTH PSB ELEVATION
3/32" = 1'-0"

EXTERIOR FINISH LEGEND

PATTERN	DESCRIPTION
	MASONRY
	BB1 BURNISHED BLOCK SIZE: 8X16 COLOR: BUFF STONE
	B1 BRICK TYPE A SIZE: MODULAR COLOR: GRAY IRONSPOT
	METAL
	MTL1 MANUFACTURER: MORIN MATRIX SIZE: 1' W X 1/2" D COLOR: WEATHERED ZINC
	ACM MANUFACTURER: ALPOLIC SIZE: 4' H X 8' W COLOR: CZZ ANTHRA ZINC
	STOREFRONT WINDOW SYSTEM
	SF1 MANUFACTURER: REF. NARRATIVE SIZE: TBD COLOR: PERMAFLUOR CHARCOAL
	SP1 ACID ETCHED SPANDREL GLASS

NOVI PUBLIC SAFETY BUILDING
PSB ELEVATIONS

09/04/26

PLAN NORTH


CITY OF NOVI America 250

HED | BRWARCHITECTS

INTERIM REVIEW DOCUMENTS
NOT FOR REGULATORY APPROVAL, PERMITTING, OR CONSTRUCTION
FREDERIC R. CLIFFORD
TX REG. NO. 21242




1 NORTH FS1 ELEVATION
3/32" = 1'-0"

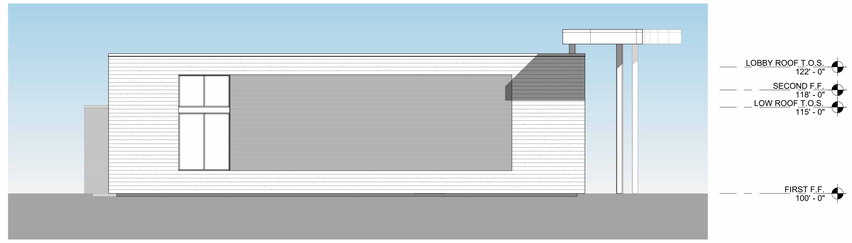

2 EAST FS1 ELEVATION
3/32" = 1'-0"




3 EAST SUPPORT BUILDING ELEVATION
3/32" = 1'-0"

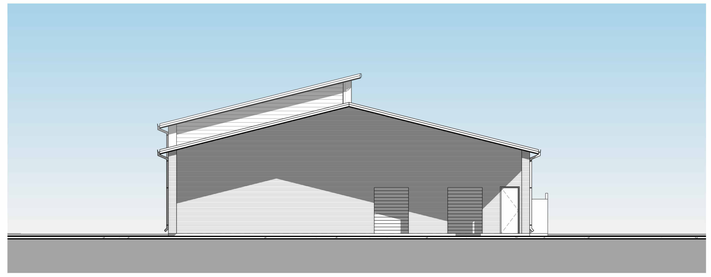


4 SOUTH SUPPORT BUILDING ELEVATION
3/32" = 1'-0"



5 WEST SUPPORT BUILDING ELEVATION
3/32" = 1'-0"

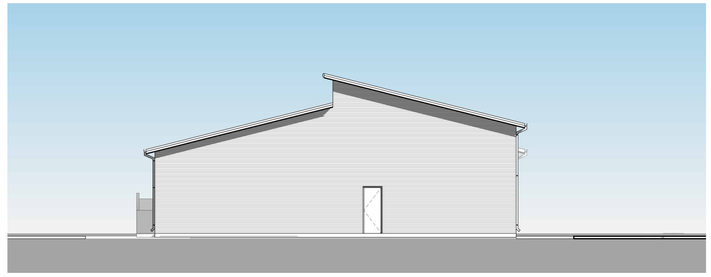

6 NORTH SUPPORT BUILDING ELEVATION
3/32" = 1'-0"

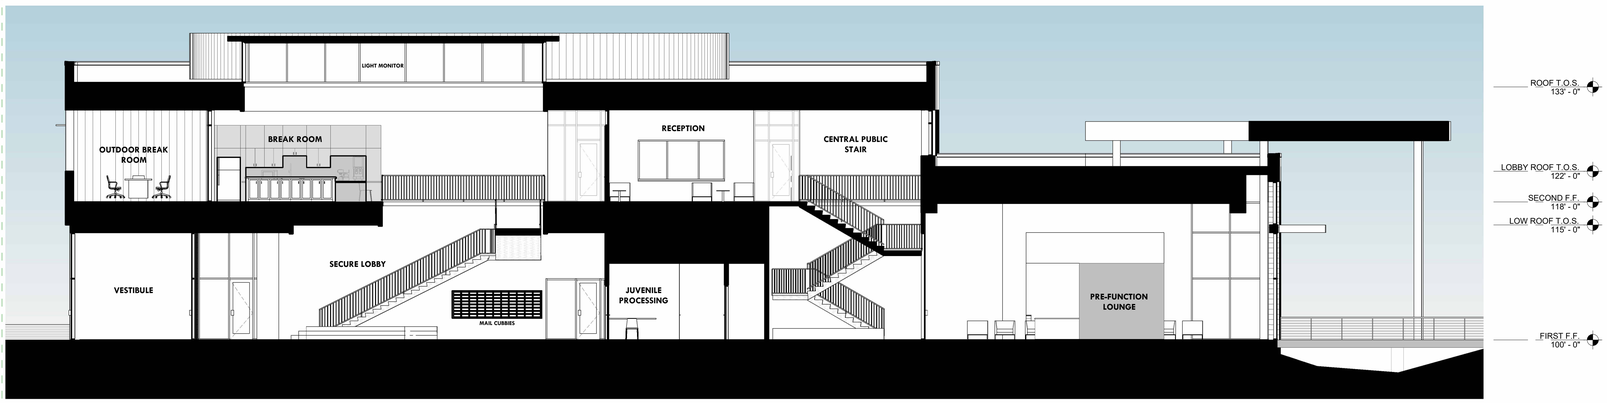

7 MAIN BUILDING SECTION
1/8" = 1'-0"

EXTERIOR FINISH LEGEND


PATTERN	DESCRIPTION
	MASONRY
	BB1 BURNISHED BLOCK SIZE: 8X16 COLOR: BUFF STONE
	B1 BRICK TYPE A SIZE: MODULAR COLOR: GRAY IRONSPOT
	METAL
	MTL1 MANUFACTURER: MORIN MATRIX SIZE: 1' W X 1/2" D COLOR: WEATHERED ZINC
	ACM MANUFACTURER: ALPOLIC SIZE: 4' H X 8' W COLOR: CZZ ANTHRA ZINC
	STOREFRONT WINDOW SYSTEM
	SF1 MANUFACTURER: REF. NARRATIVE SIZE: TBD COLOR: PERMAFLUOR CHARCOAL
	SP1 ACID ETCHED SPANDREL GLASS

NOVI PUBLIC SAFETY BUILDING
FS1 + SUPP. BLDG. ELEVATIONS + BUILDING SECTION
09/04/26


PLAN NORTH

HED | BRWARCHITECTS


INTERIM REVIEW DOCUMENTS
NOT FOR REGULATORY APPROVAL, PERMITTING, OR CONSTRUCTION
FREDERIC R. CLIFFORD
TX REG. NO. 21242

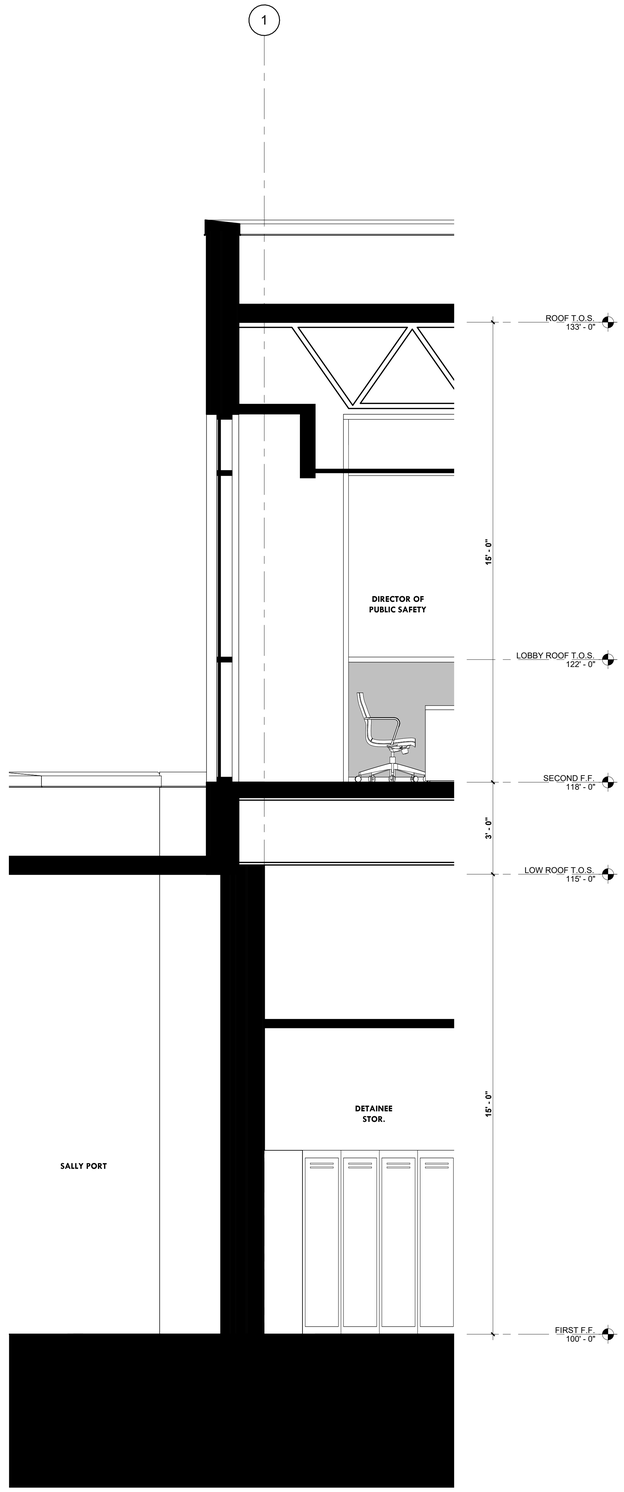

3 **TYPICAL NORTH WALL SECTION**
1/2" = 1'-0"

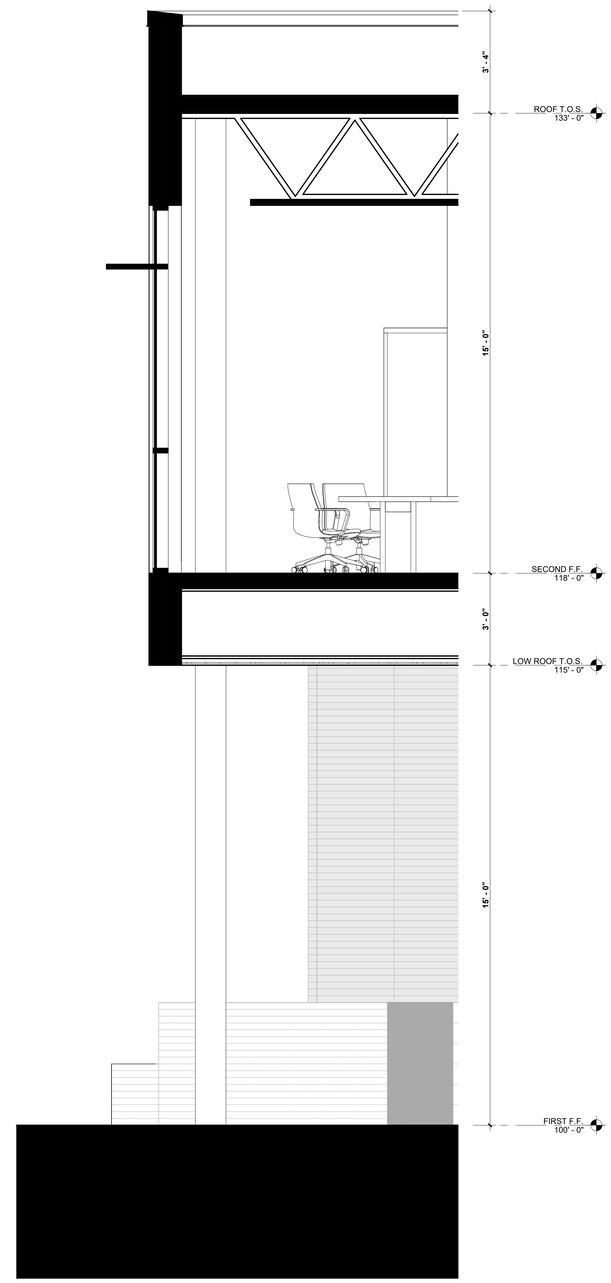

2 **TYPICAL SOUTH LEVEL 2 WALL SECTION**
1/2" = 1'-0"

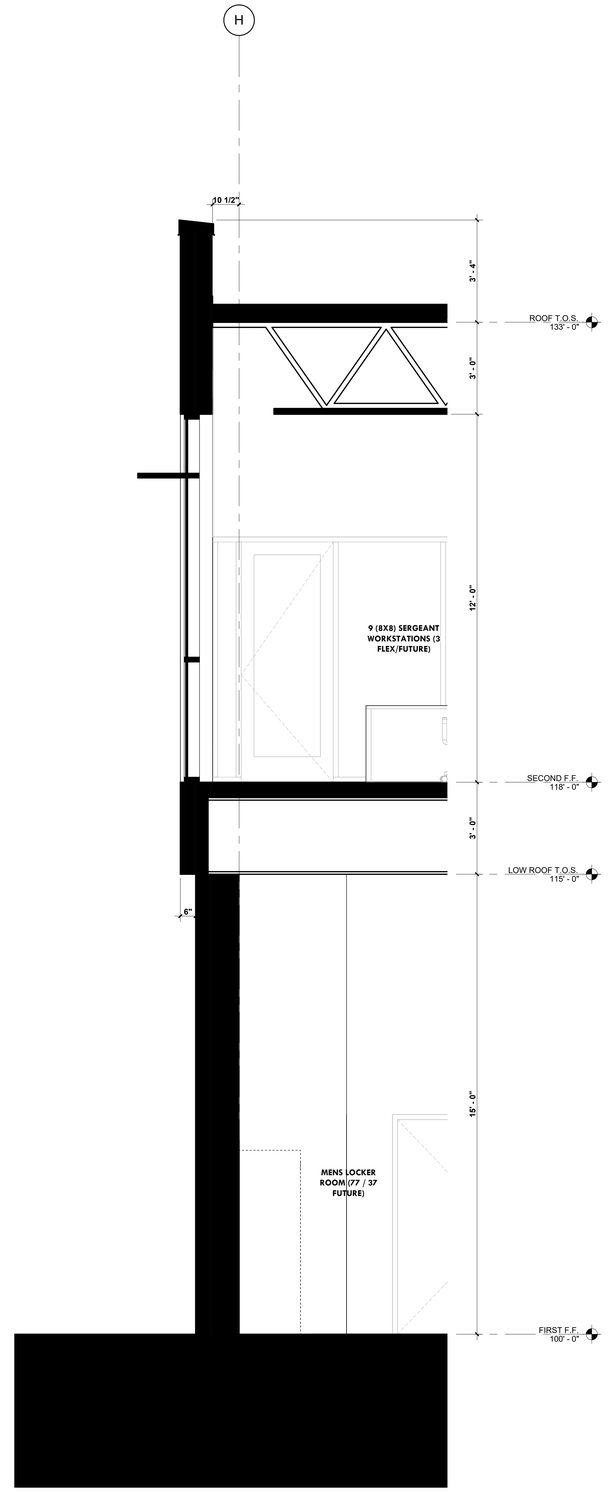

1 **TYPICAL WEST WALL SECTION**
1/2" = 1'-0"

NOVI PUBLIC SAFETY BUILDING

PSB WALL SECTION DIAGRAMS

09/04/26

PLAN
NORTH

HED | BRWARCHITECTS

INTERIM REVIEW
DOCUMENTS
NOT FOR REGULATORY
APPROVAL, PERMITTING,
OR CONSTRUCTION
FREDERIC R. CLIFFORD
TX REG. NO. 21242