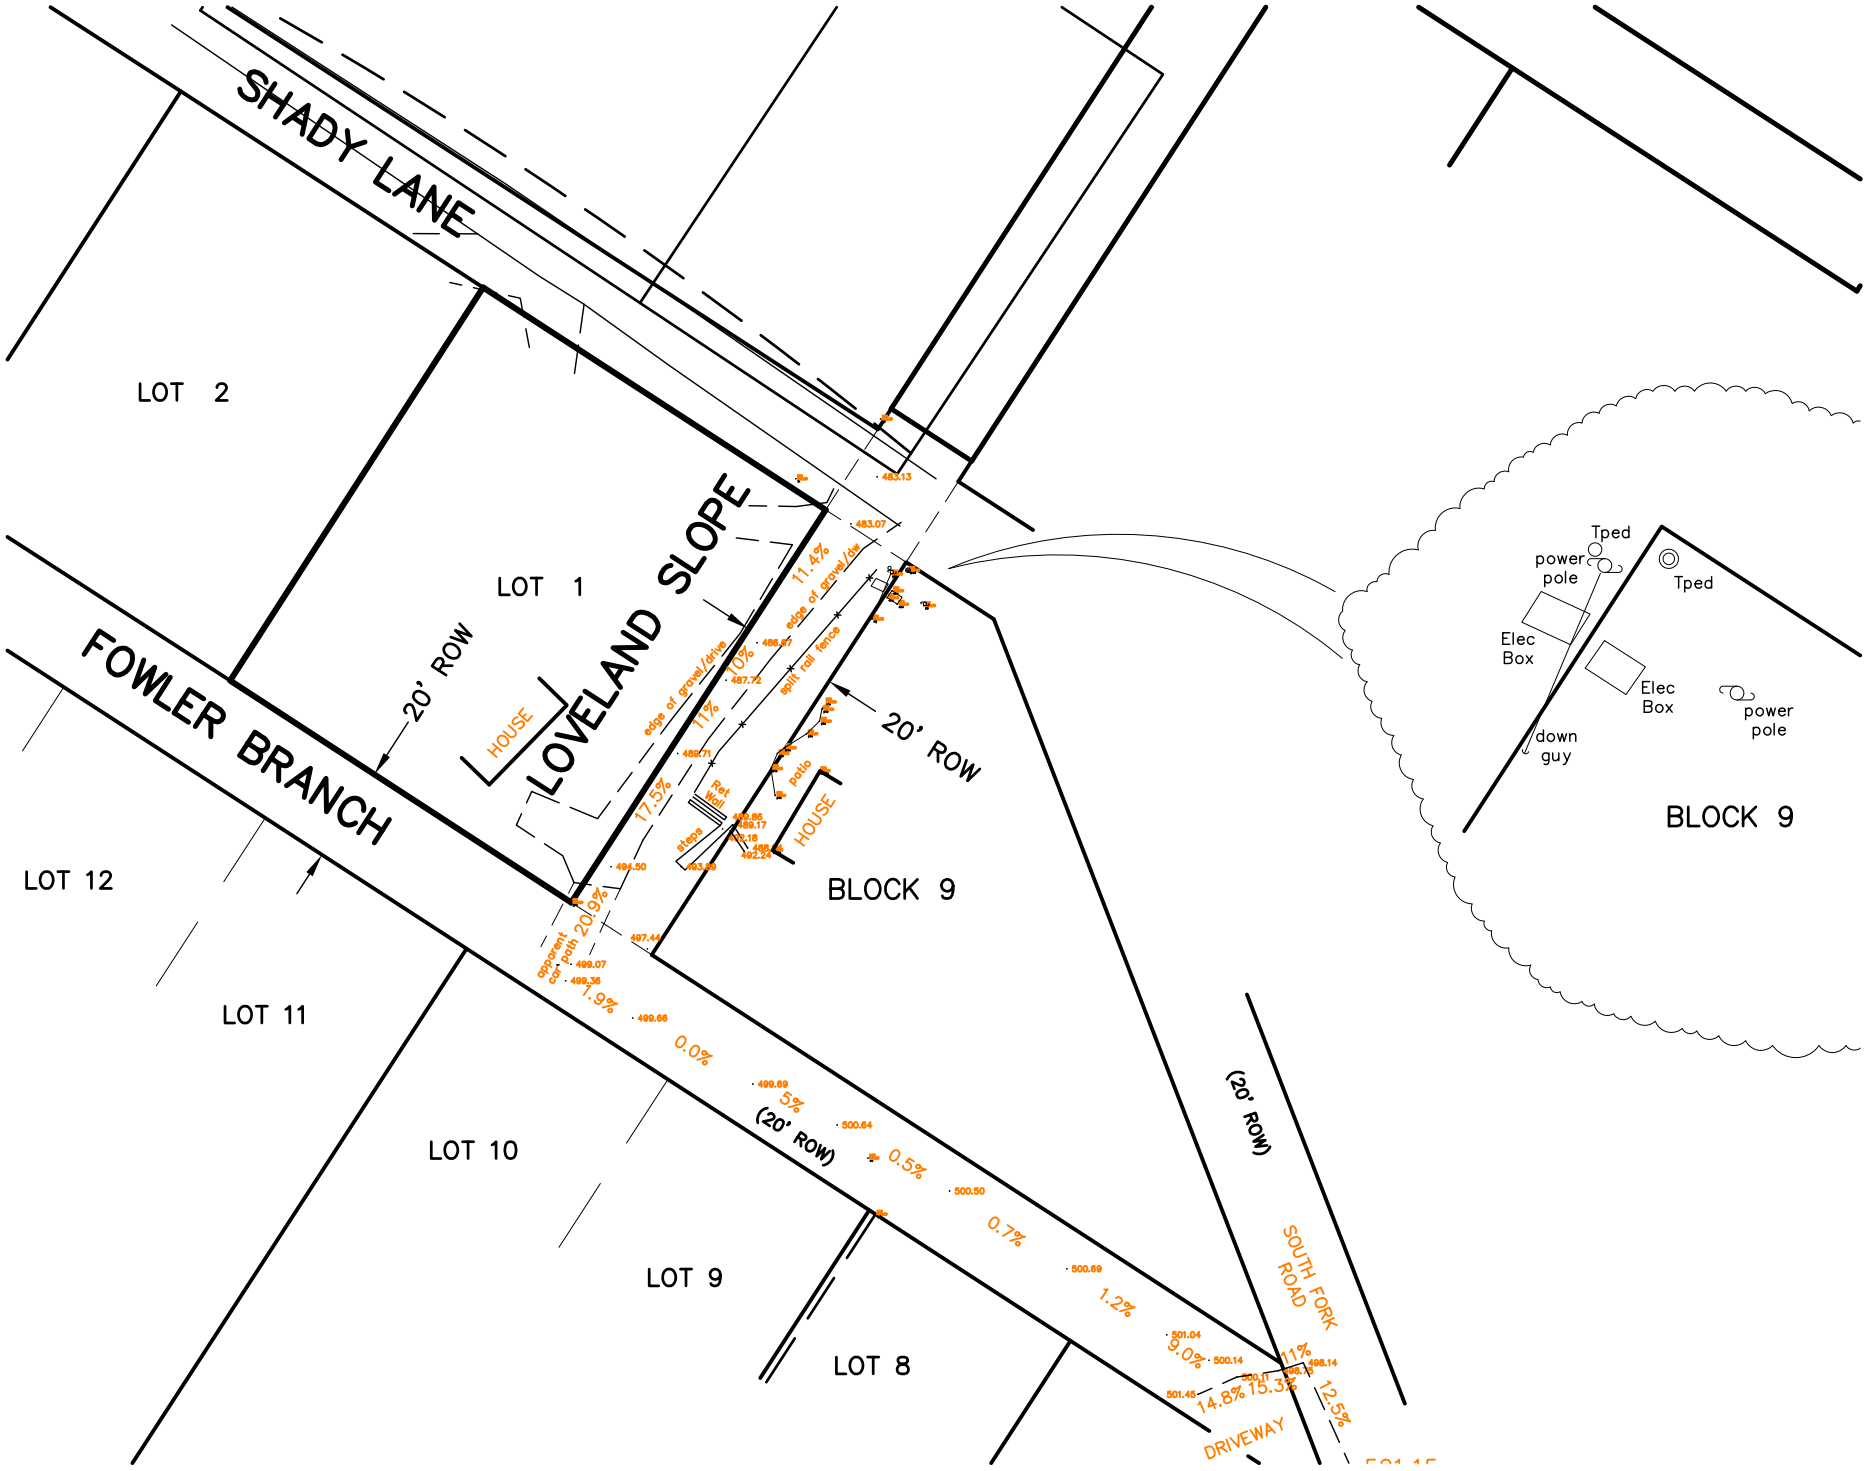
SHADY LANE
FOWLER BRANCH
LOVELAND SLOPE
LOT 2
LOT 1
LOT 12
LOT 11
LOT 10
LOT 9
LOT 8
BLOCK 9
HOUSE
20' ROW
(20' ROW)
SOUTH FORK ROAD
DRIVEWAY
edge of gravel/drive
edge of gravel/dw
split rail fence
patio
step
Ret Wall
apparent car path
11.4%
10%
11%
17.5%
20.9%
1.9%
0.0%
5%
0.5%
0.7%
1.2%
9.0%
14.8%
15.3%
11%
12.5%
Tped
power pole
Elec Box
down guy