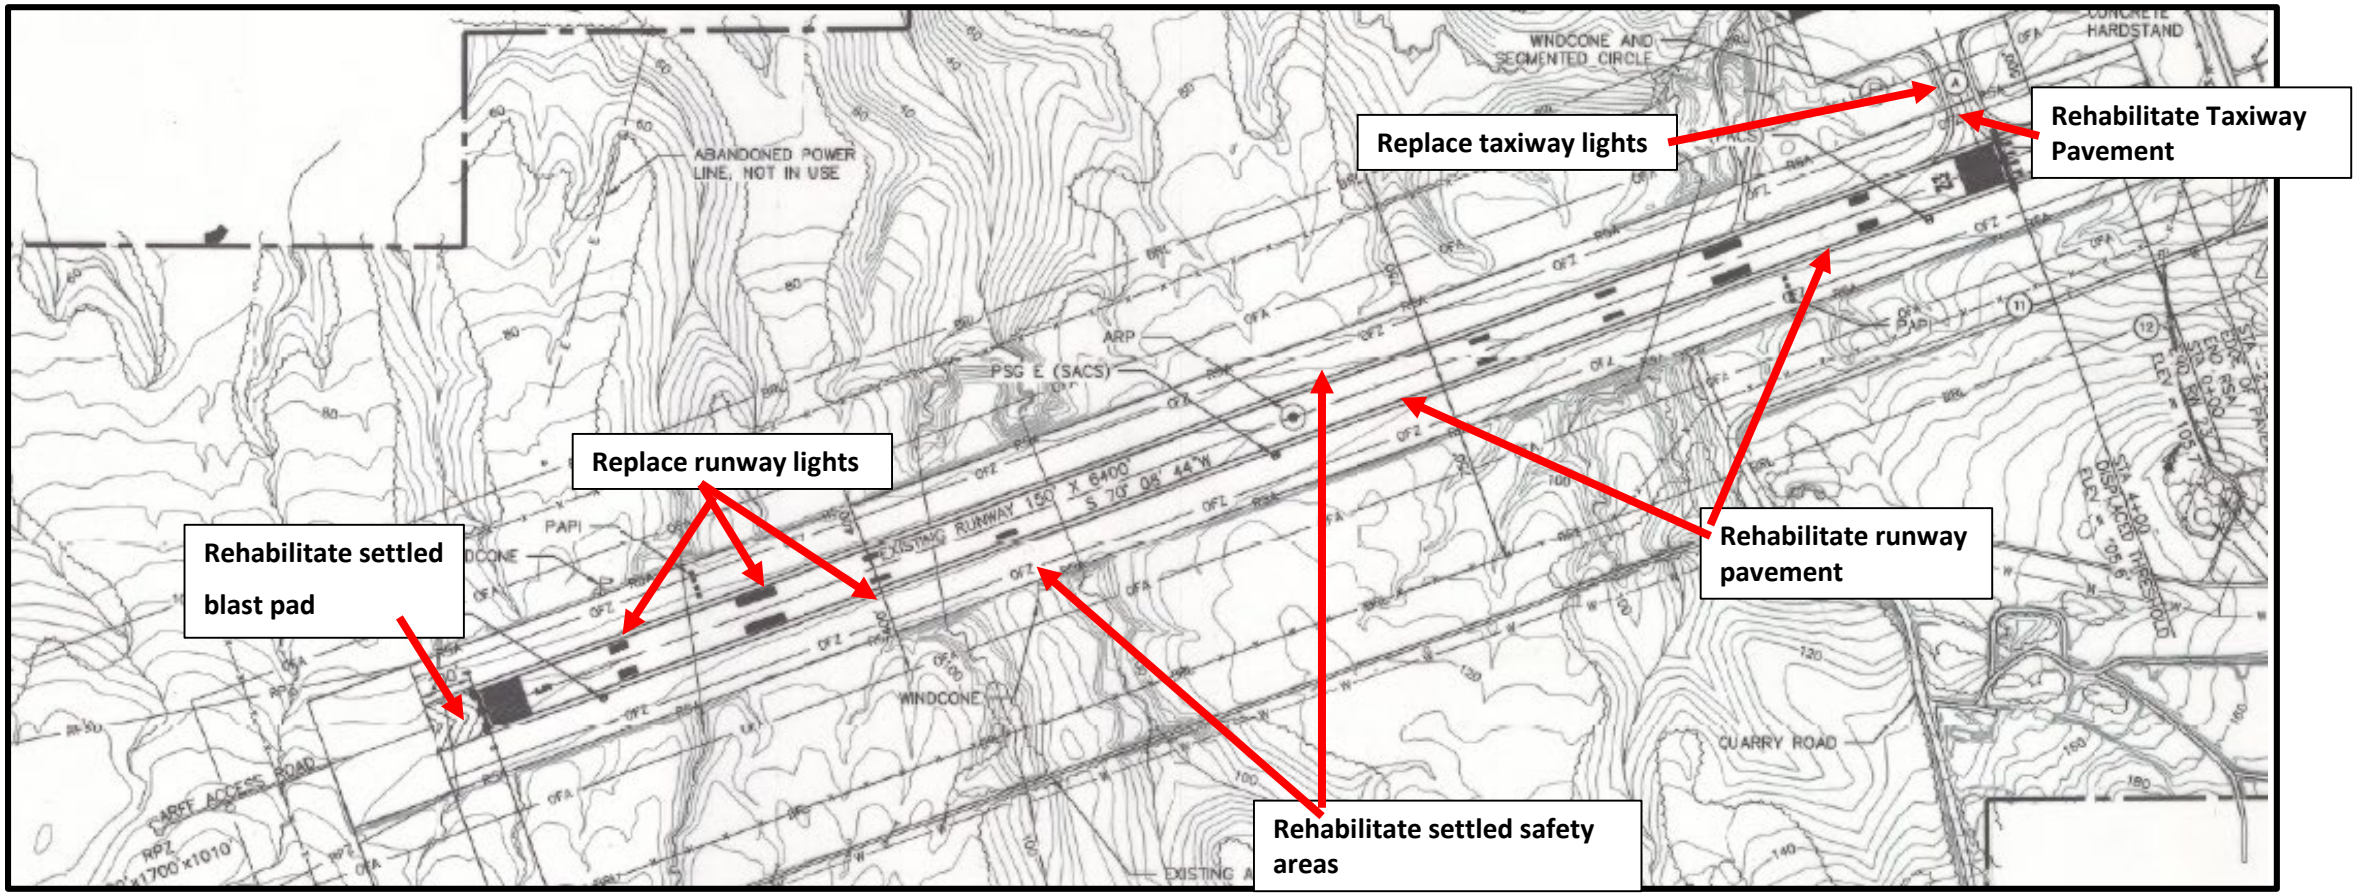
Replace taxiway lights
Rehabilitate Taxiway Pavement
Replace runway lights
Rehabilitate settled blast pad
Rehabilitate runway pavement
Rehabilitate settled safety areas
WINDCONE AND SEGMENTED CIRCLE
CONCRETE HARDSTAND
ABANDONED POWER LINE, NOT IN USE
ARP
PSG E (SACS)
PAPI
EXISTING RUNWAY 150 X 6400
S 70° 08' 44" W
WINDCONE
QUARRY ROAD
CARSF ACCESS ROAD
RPZ
1700'x1010'
DISPLACED THRESHOLD
ELEV 1047

**Replace and rehabilitate light poles**
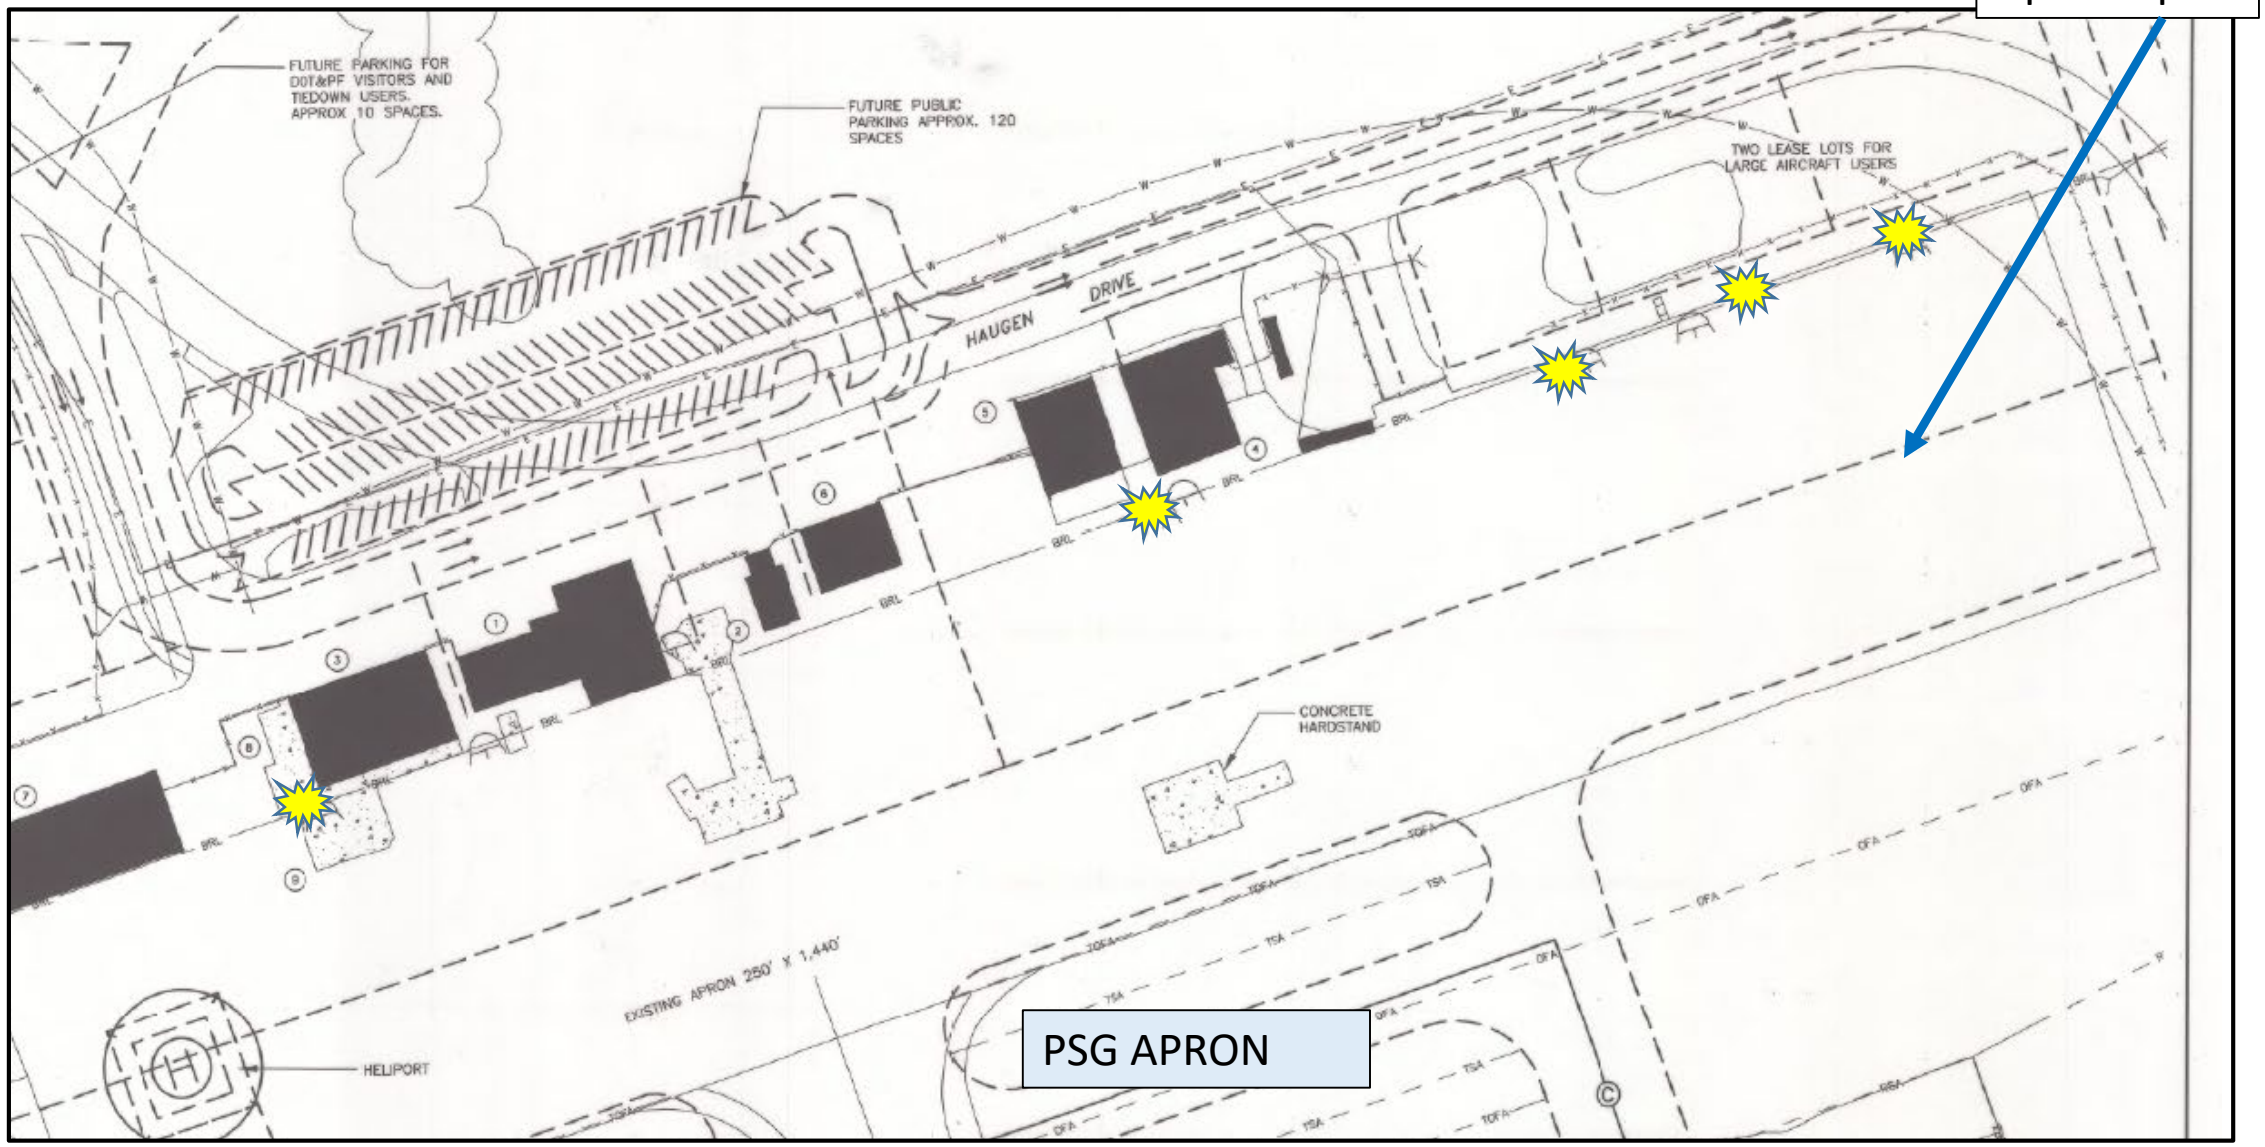
**Rehabilitate GA Expansion Apron**