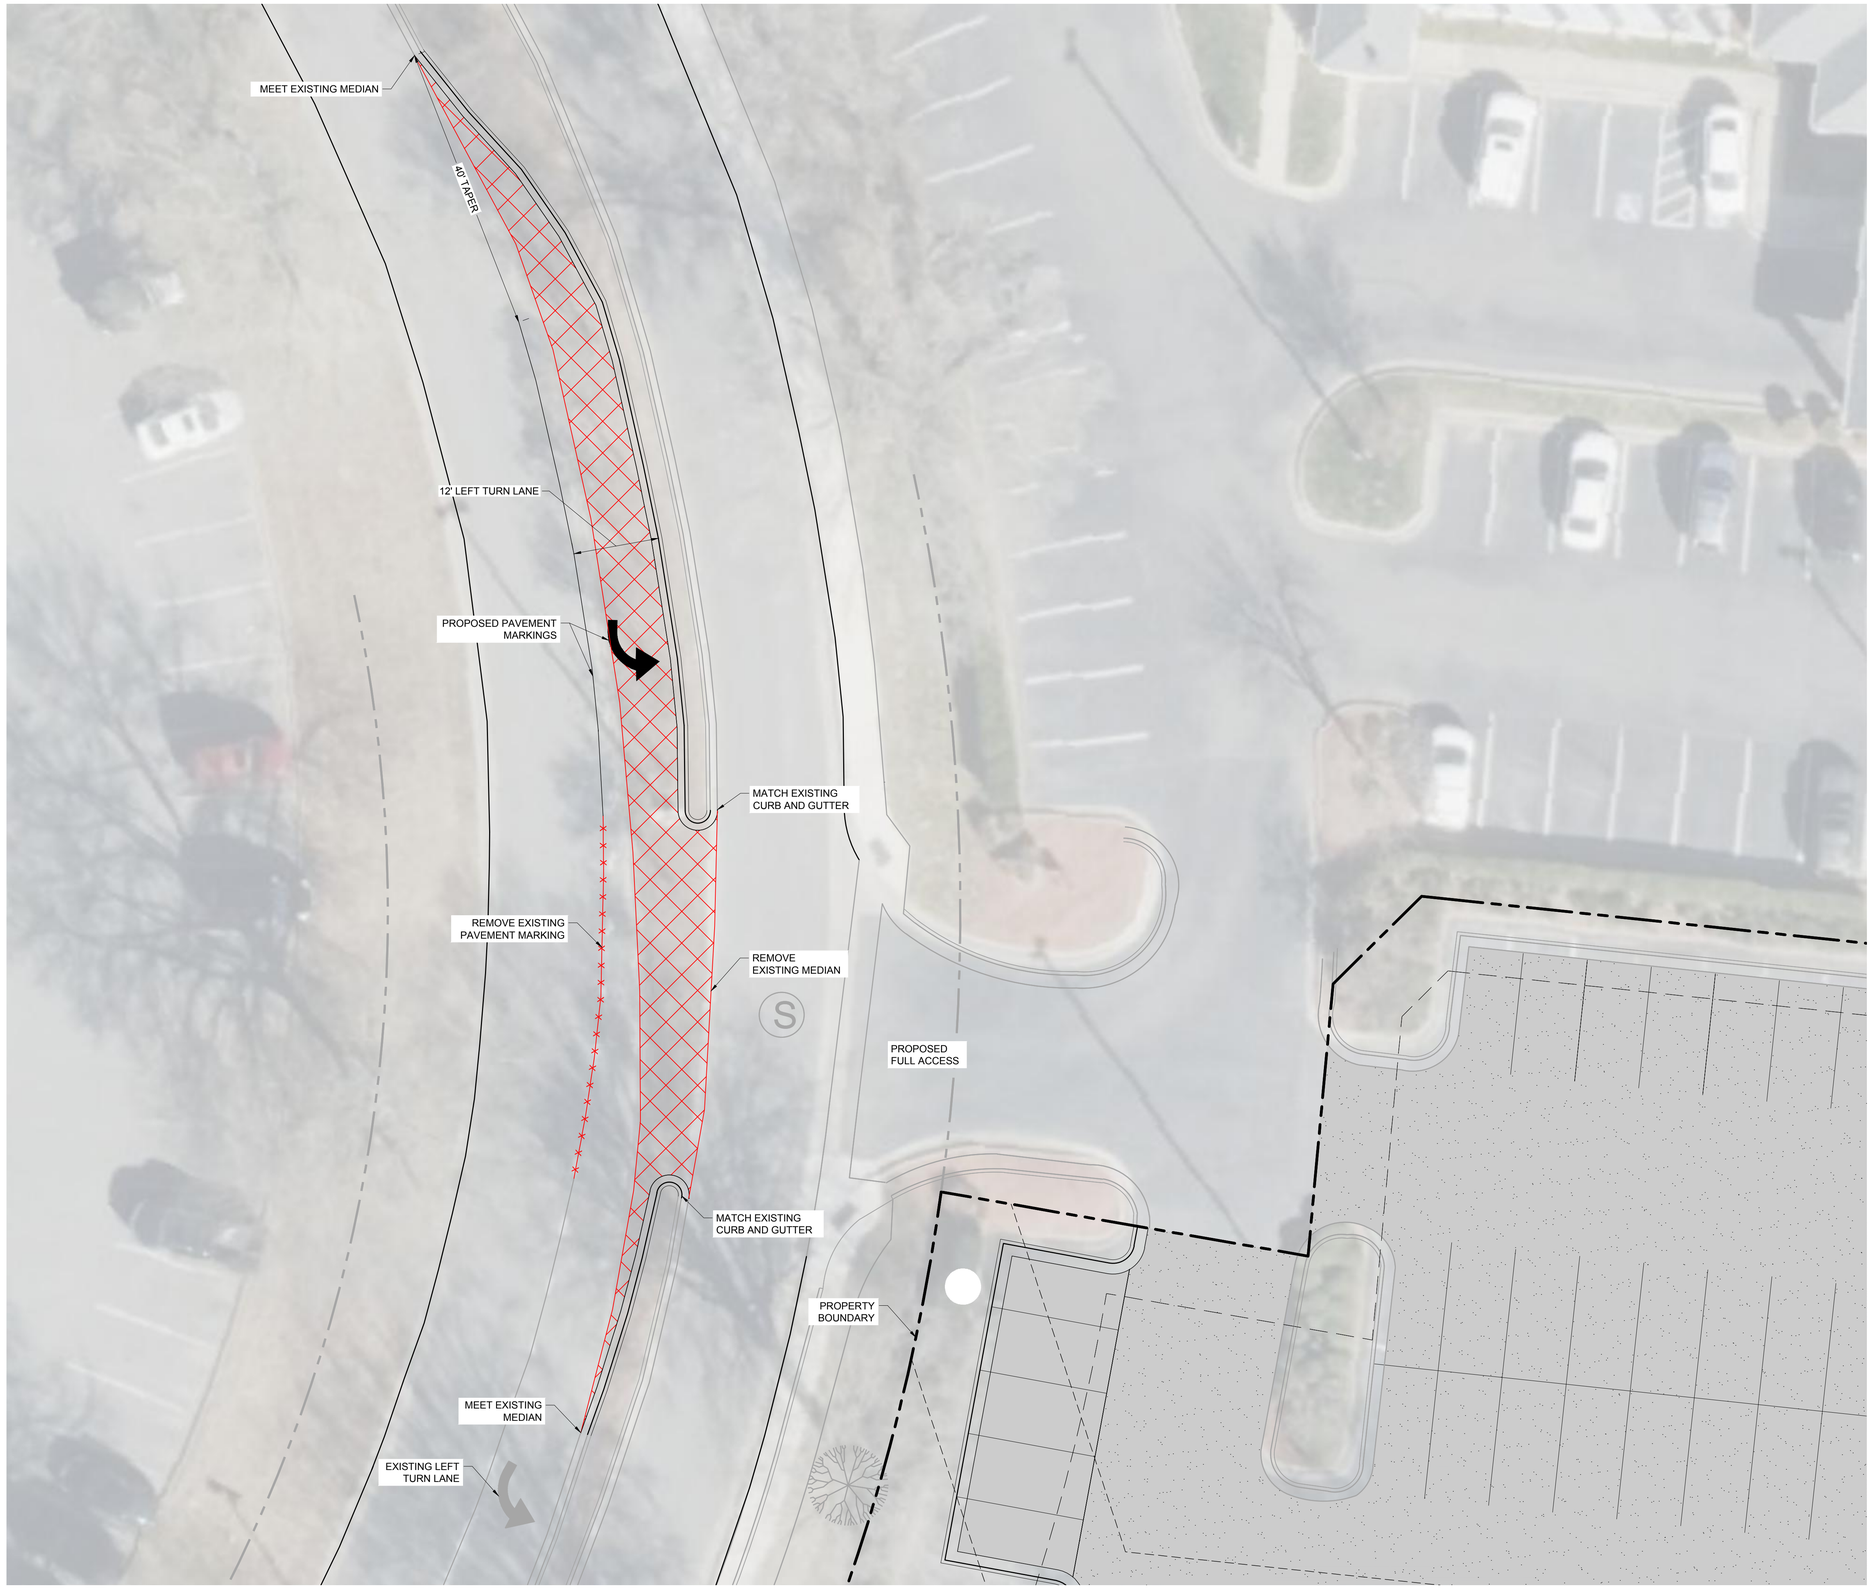


PAVEMENT LEGEND

- REMOVE EXISTING MEDIAN
- REMOVE EXISTING MARKINGS
- EXISTING CURB & GUTTER
- PROPOSED CURB & GUTTER

1515 MOCKINGBIRD LANE
SUITE 7107
CHARLOTTE, NC 28209
P: 630.590.0007
WWW.CAGECIVIL.COM

CAGE

REVISIONS

08/19/2026 FLOODPLAIN COMMENTS
06/10/2026 MECK COUNTY COMMENTS

THIS DESIGN AND THESE DRAWINGS ARE THE PROPERTY OF CAGE ENGINEERING, INC. NO PART OF THIS WORK MAY BE REPRODUCED WITHOUT PRIOR WRITTEN PERMISSION FROM CAGE ENGINEERING, INC.

TREEHOUSE SCHOOL - PINEVILLE, NC

505 Towne Centre Blvd
Pineville, NC

NC 811 ORG

PROJ NO: 250527
ENG : KHH
DATE : 2026.04.22

SHEET TITLE

FULL ACCESS PLAN

0 20' 40 '
1" = 20' (HORIZONTAL)

SHEET NUMBER

C2.1

6 OF 13