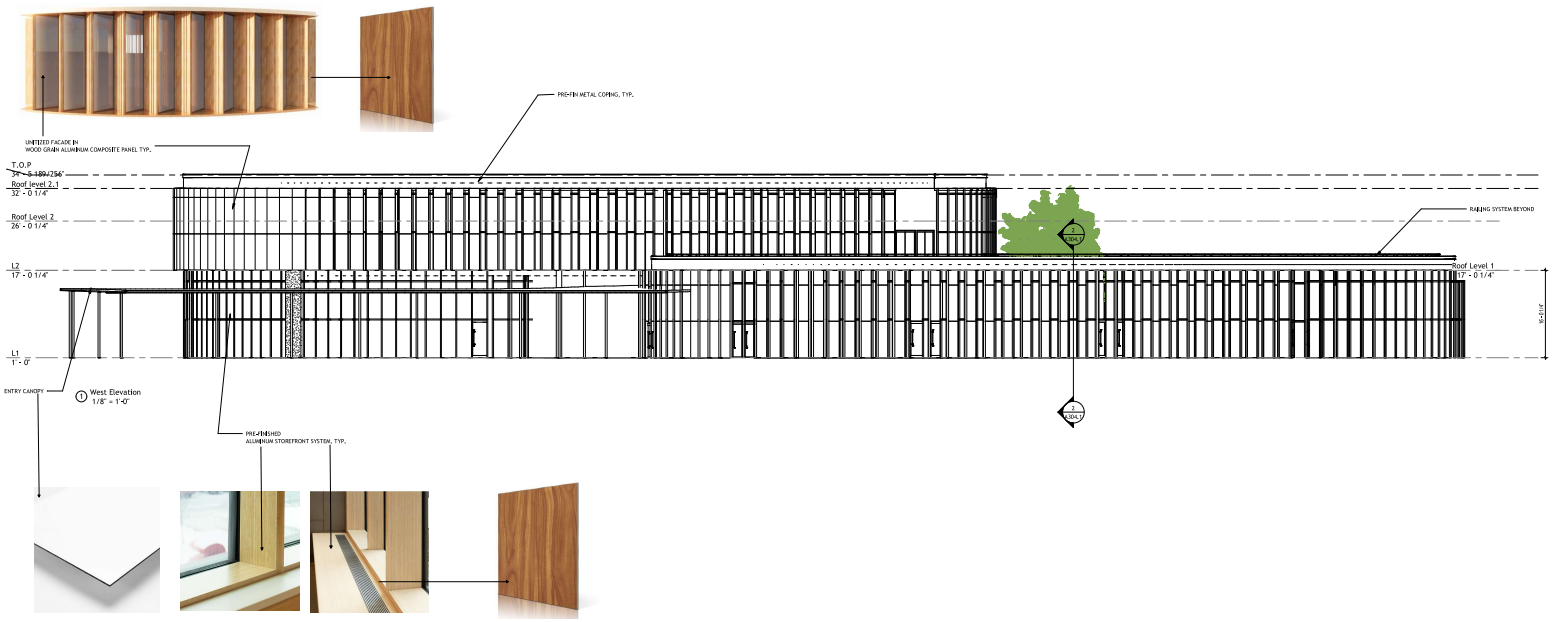

1 West Elevation
1/8" = 1'-0"

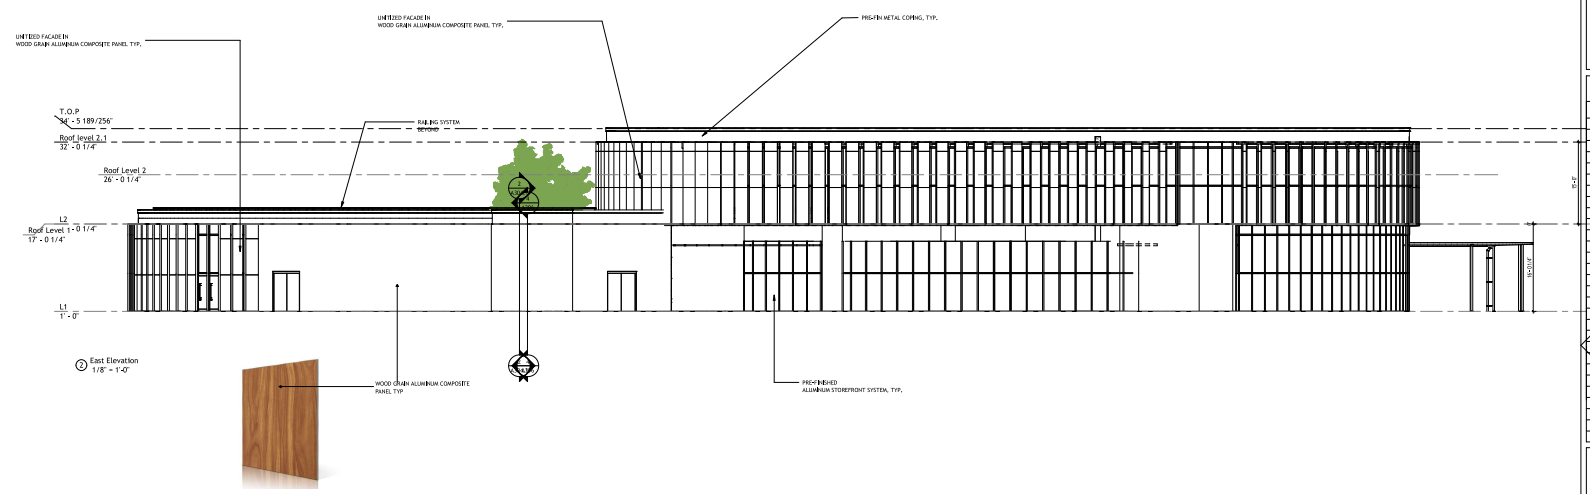

2 East Elevation
1/8" = 1'-0"

ELEVATION NOTES

GENERAL NOTE APPLICABLE TO ALL DRAWINGS - ITEMS AND CONDITIONS DETAILED, NOTED OR OTHERWISE IDENTIFIED ON ONE OF THE SECTIONS OR DETAILS ARE APPLICABLE AND BINDING TO ALL OTHER SECTIONS AND DETAILS FOR IDENTICAL OR SIMILAR CONDITIONS.

1. REFER TO STRUCTURAL DRAWINGS FOR FOOTING ELEVATIONS.
2. MASONRY BOND PATTERN SHALL BE RUNNING BOND UNLESS OTHERWISE INDICATED. REFER TO LARGE SCALE ELEVATION DETAILS FOR MASONRY PATTERNS, BONDING, SPECIAL SHAPES AND MORTAR COLOR PATTERNS.
3. PROVIDE SEALANT AT ALL INTERSECTIONS OF DISSIMILAR MATERIALS IN ACCORDANCE WITH THE SPECIFICATIONS. ALL EXTERIOR SEALANTS TO BE A CUSTOM COLOR SELECTED BY THE ARCHITECT. MORE THAN ONE SEALANT COLOR MAY BE SELECTED FOR USE ALONG THE HEIGHT OF THE SAME JOINT TO MATCH ADJOINING MASONRY OR MORTAR.
4. ALL EXTERIOR EXPOSED STEEL TO BE FIELD PAINTED UNLESS NOTED OTHERWISE, COLOR TO BE SELECTED BY THE ARCHITECT. –
5. REFER TO SHEET A-5.10 FOR TYPICAL EXTERIOR CONTROL JOINT DETAILS AND NOTES.
6. REFER TO DRAWING A-5.10 FOR TYPICAL MASONRY DETAILS AND SPECIAL MASONRY SHAPES.
7. REFER TO TYPICAL ROOF FLASHING DETAILS ON SHEET A-5.10 FOR FLASHING REQUIREMENTS.

DWmuree

OWNER:DRIA ETIENNE
PHONE:(678)551-3646
EMAIL: driaetienne@virtueventure.com

CIVIL ENGINEER AND LANDSCAPE DESIGN:JOHN NOWAK
PHONE:(630)957-7039
EMAIL:jgnowak@cagecivil.com

ARCHITECT:ALAA BOU GHANEM
PHONE:(980) 949-2213
E-MAIL:alaa.boughanem@abgnc.com

PROJECT MANAGER:ADEOLA FAMUREWA
PHONE:(404) 904-9922
E-MAIL:adeola@dwmuree.com

STRUCTURAL ENGINEER:COLE JANISCH
PHONE:(704) 584-5040
EMAIL: colej@ccjse.com

MECHANICAL, ELECTRICAL, PLUMBING ENGINEER:AERORAQ ENGINEERING: HAKEEM BAILEY
PHONE:(704) 469 8463
EMAIL:hakeembailey@aeroraq.com

GENERAL CONTRACTOR:QIANA DIXON
PHONE:(201) 852-2309
EMAIL:qdixon@enquorconstruction.com

No.	Description	Date
	Not For Construction	6/1/2023

NOT FOR CONSTRUCTION

Tree House School

Building Elevations

Project Number	7765328-33-A
Date	10/04/2025
Drawn By	APF
Checked By	ADSK

A201

Scale

2/2/2026 6:28:18 AM