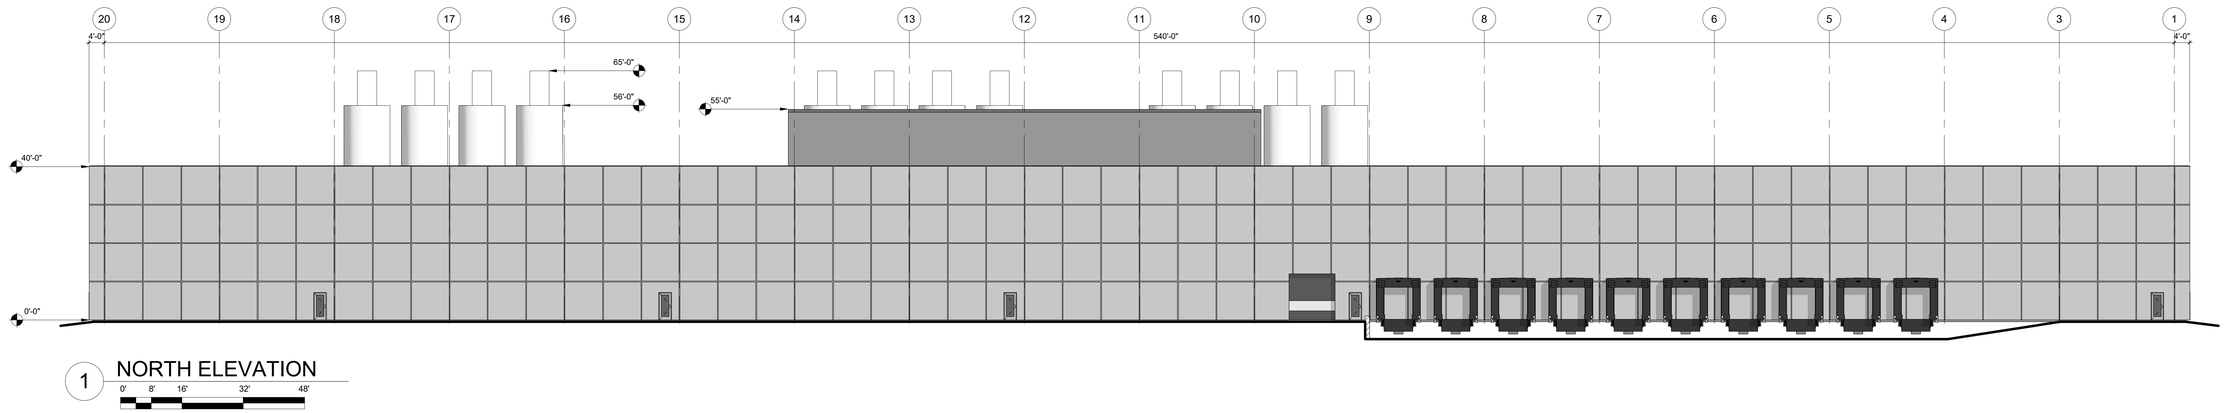


1 NORTH ELEVATION

0' 8' 16' 32' 48'

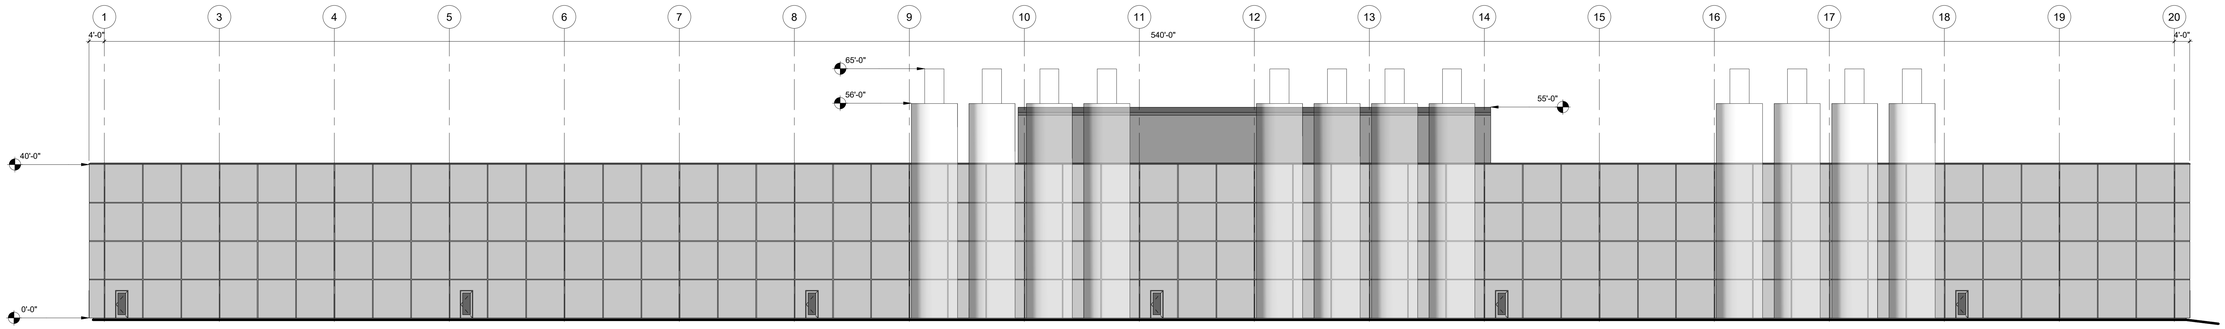


2 SOUTH ELEVATION

0' 8' 16' 32' 48'

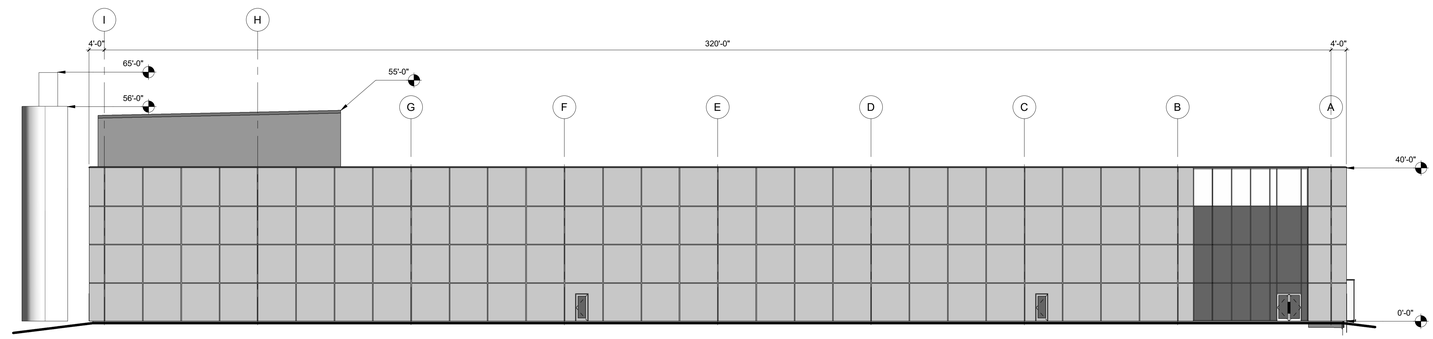


3 EAST ELEVATION

0' 8' 16' 32' 48'

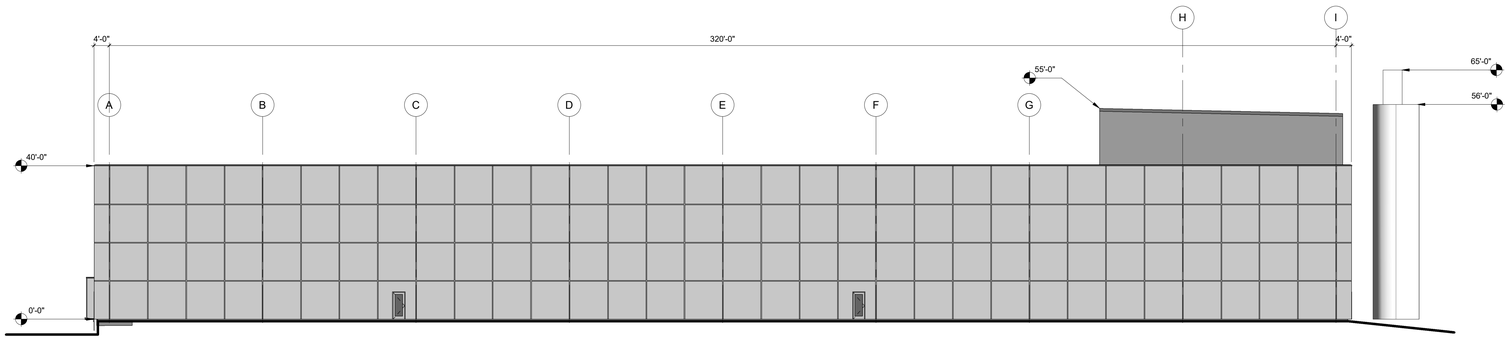


4 WEST ELEVATION

0' 8' 16' 32' 48'

Drawn By: Author
Checked By: Checker
Approved By: Approver

C:\Users\lukensg\Desktop\IPEX.rvt

3/16/2021 2:42:08 PM


Gresham Smith
GS-NC P.C.
*An Affiliate of Gresham Smith*

GreshamSmith.com

201 South College Street
Suite 1950
Charlotte, NC 28244

704.944.7970

ADC ENGINEERING


IPEX USA, LLC

# New Production Building

Pineville, North Carolina

NOT FOR CONSTRUCTION

Revision

| No. | Date | Description |
|---|---|---|
| | | |

EXTERIOR ELEVATIONS

**A301**

44993.00
Issue Date

This Line is 3 Inches When Printed Full Size