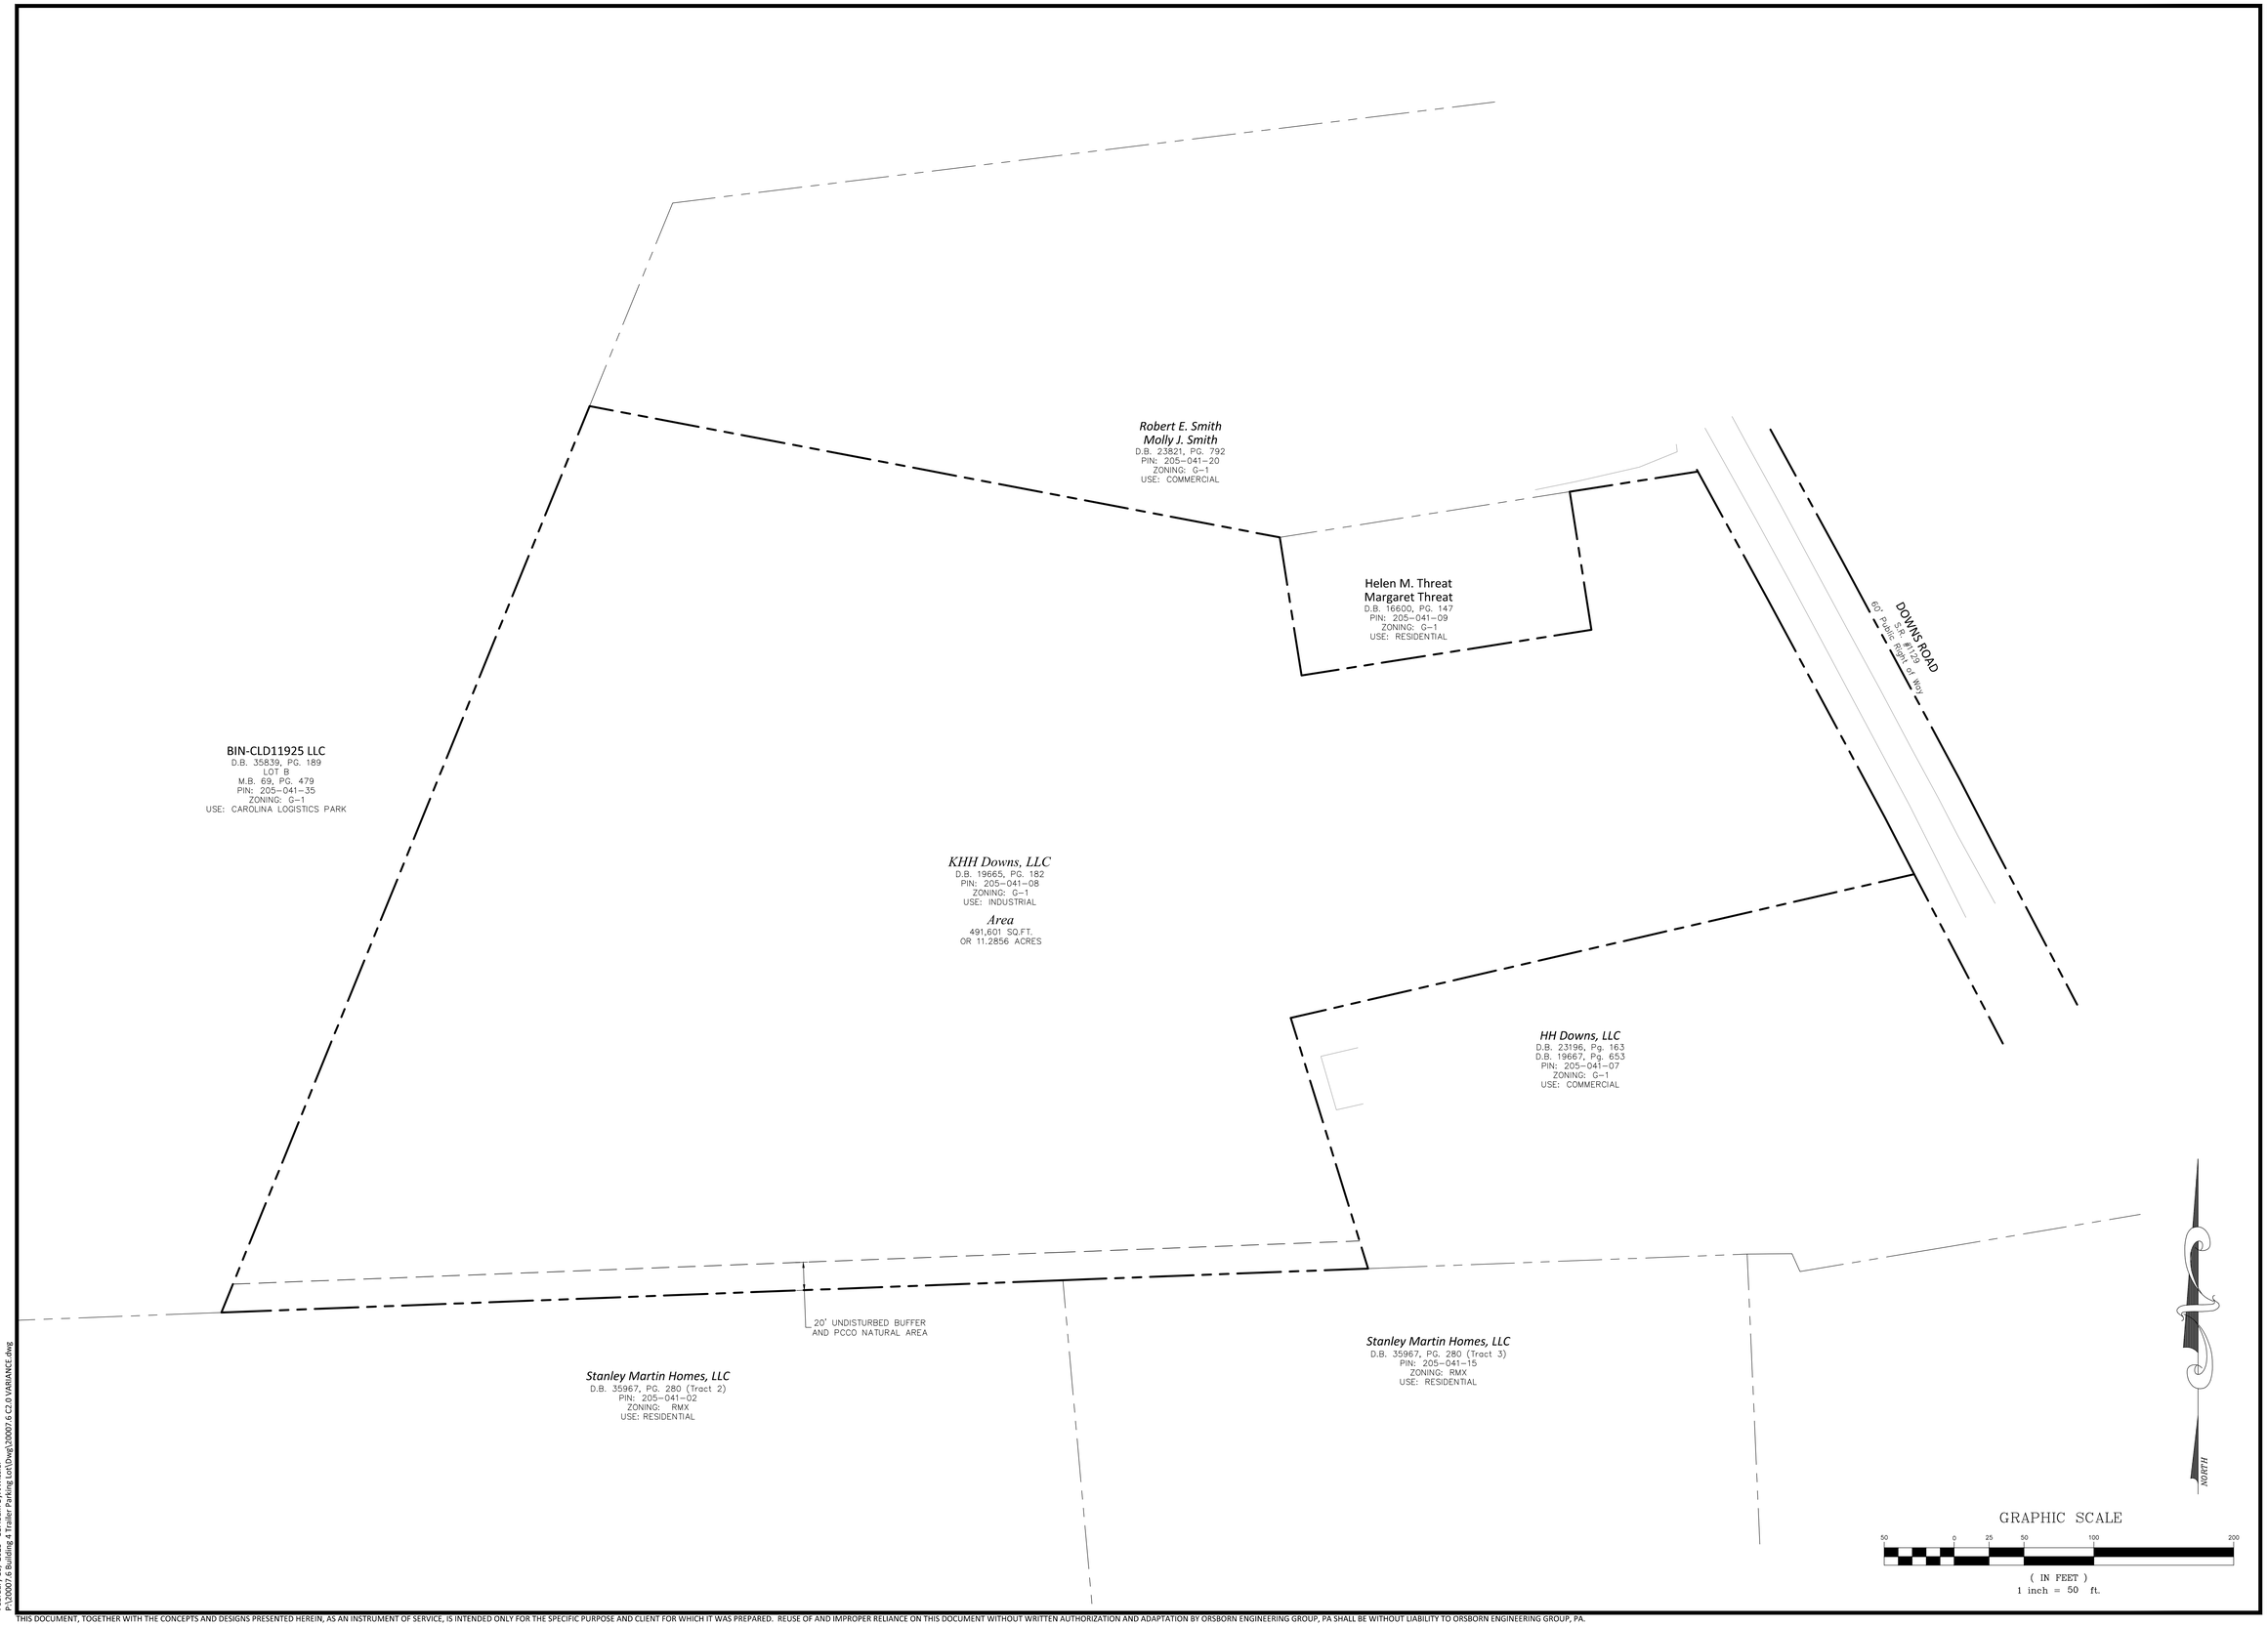

February 10, 2023 - 11:45am By: JWicker
P:\20007.6 Building 4 Trailer Parking Lot\Dwg\20007.6 C2.0 VARIANCE.dwg

ORSBORN ENGINEERING GROUP
605 LEXINGTON AVENUE, SUITE 301
CHARLOTTE, NC 28203
P) 704-749-1432
www.orsborn-eng.com

PROJECT INFORMATION:

PRELIMINARY SITE PLAN
FOR
DOWNS ROAD STORAGE YARD
PINEVILLE, NORTH CAROLINA

OWNER INFORMATION:

BEACON PROPERTIES
500 E. MOREHEAD ST., SUITE 200
CHARLOTTE, NC 28202

ORSBORN ENGINEERING GROUP, P.A.
NORTH CAROLINA
PROFESSIONAL ENGINEERING FIRM
C-3139

REVISIONS	DATE

JOB #	20007.6
DATE:	02/09/23
SCALE:	1" = 50'
DRAWN BY:	JAW
APPROVED BY:	JCO

C2.0

THIS DOCUMENT, TOGETHER WITH THE CONCEPTS AND DESIGNS PRESENTED HEREIN, AS AN INSTRUMENT OF SERVICE, IS INTENDED ONLY FOR THE SPECIFIC PURPOSE AND CLIENT FOR WHICH IT WAS PREPARED. REUSE OF AND IMPROPER RELIANCE ON THIS DOCUMENT WITHOUT WRITTEN AUTHORIZATION AND ADAPTATION BY ORSBORN ENGINEERING GROUP, PA SHALL BE WITHOUT LIABILITY TO ORSBORN ENGINEERING GROUP, PA.