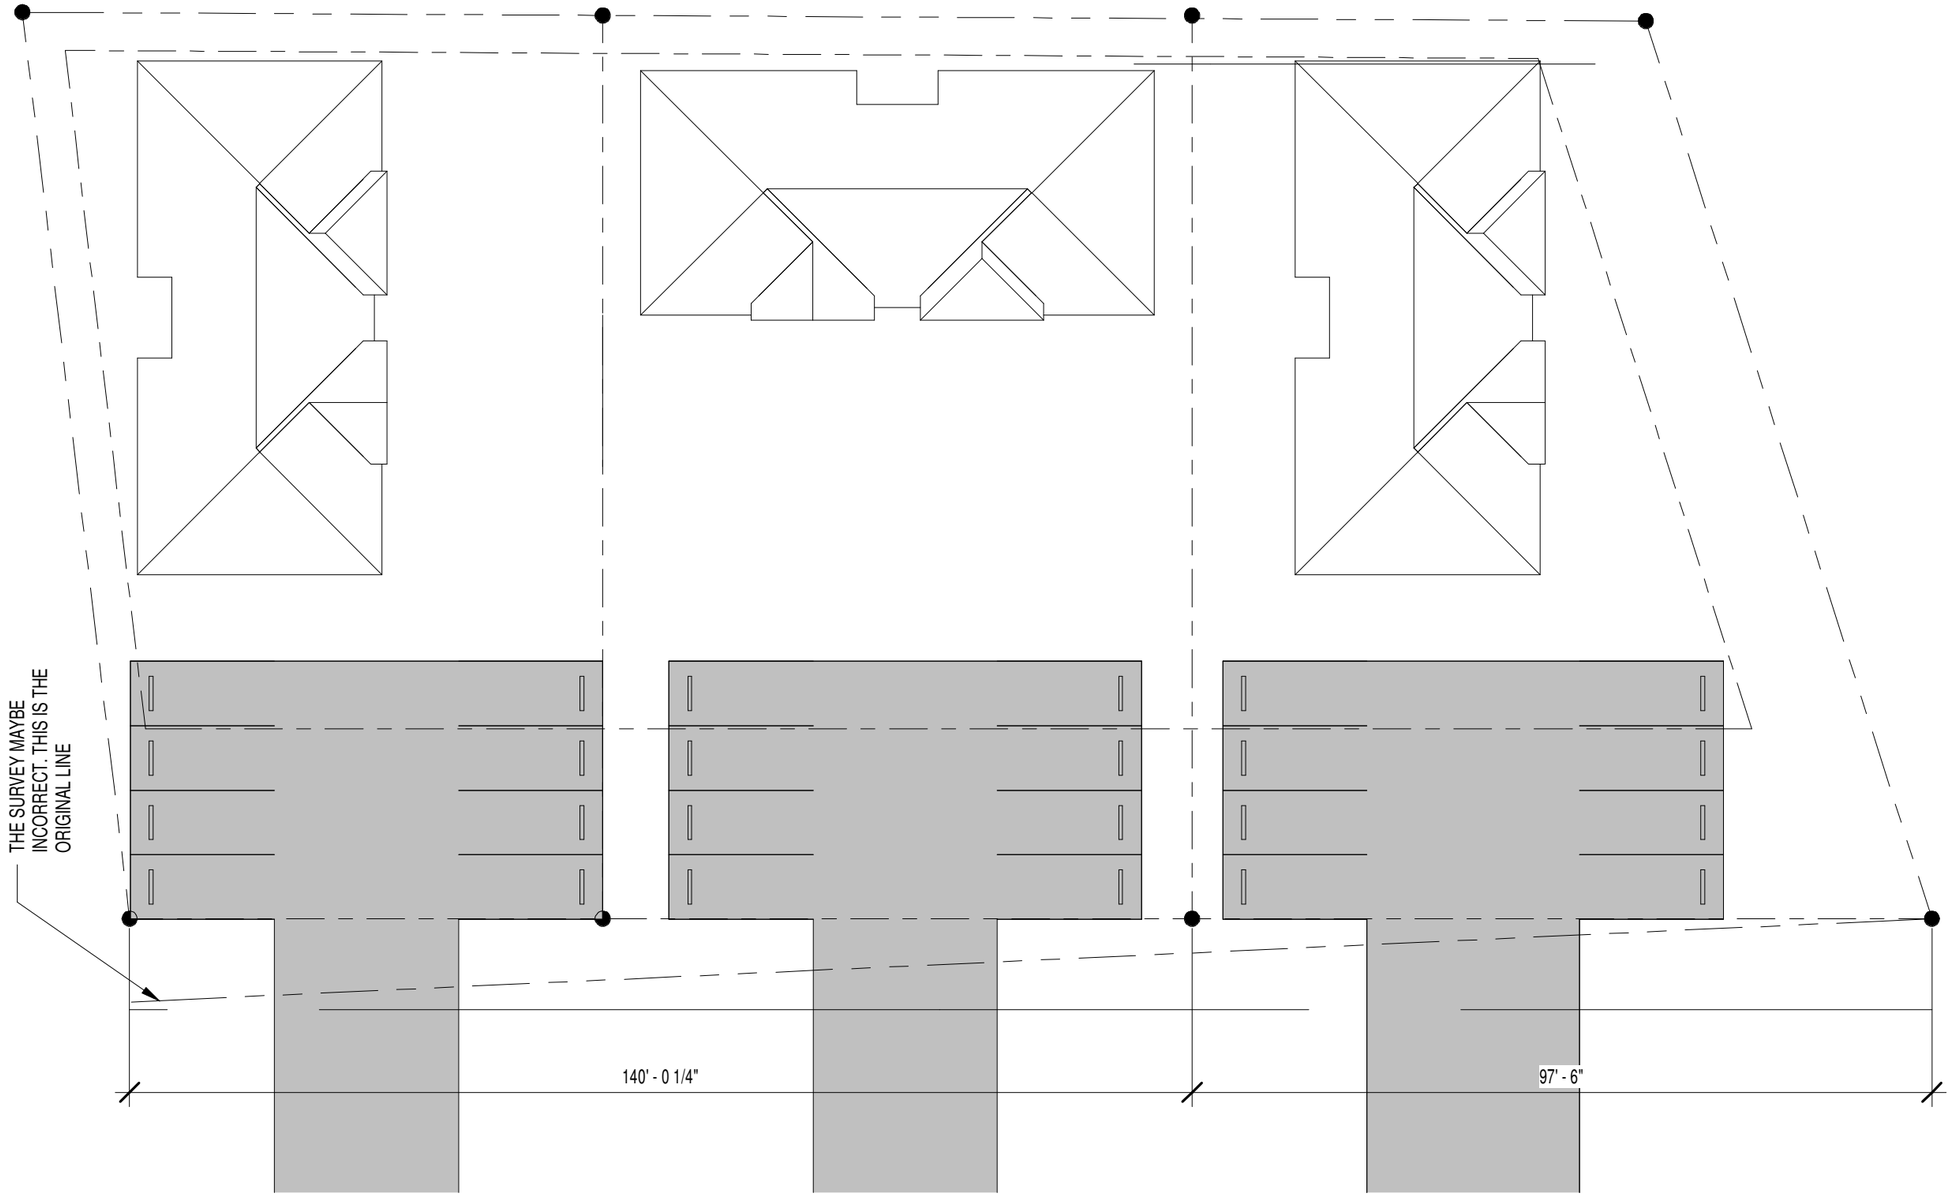

1 SITE PLAN

jmack Architects

5353 West Alabama Street, Suite 695
Houston, Texas 77056
713.524.9524 fax: 713.583.9985

Copyright. Drawings and Specifications are instruments of services and shall remain the property of Jmack Architects. LLC. They are not to be used on other projects or extensions to this project except by agreement in writing and with appropiate compensation to the architect. Any use of the drawings and / or specifications without a written agreement from the architect will be subjected to legal actions and compensation per the Architectural Works Copyright Protection Act of 1990.