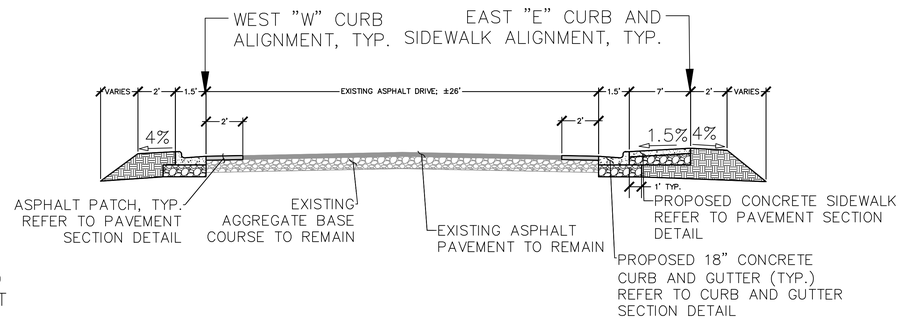

HIVE DRIVE TYPICAL SECTION (FROM SOUTH TO NORTH)

N.T.S.

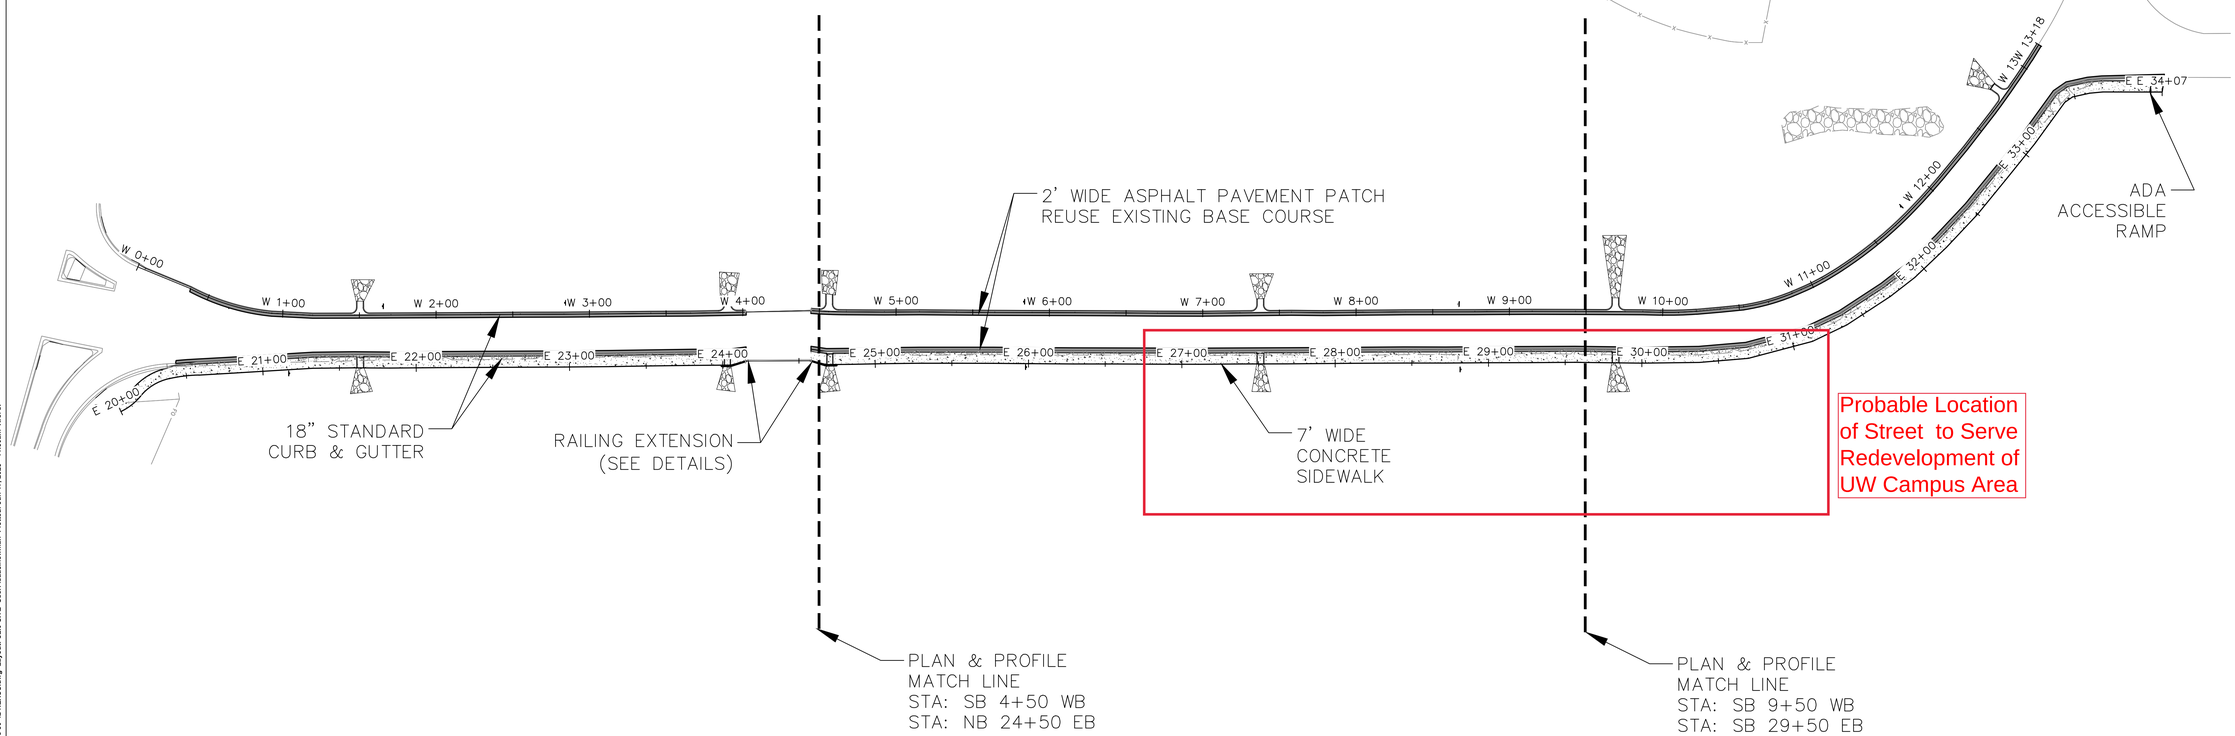

SCALE IN FEET
40' 0 40'

nexus SOLUTIONS
MADISON, WI
MILWAUKEE, WI
MAPLE GROVE, MN

THIS DRAWING IS PROPERTY OF NEXUS SOLUTIONS, LLC. USE OR REPRODUCTION WITHOUT WRITTEN PERMISSION IS PROHIBITED.

CIVIL ENGINEERING & LANDSCAPE ARCHITECTURE BY:
JSD
MADISON REGIONAL OFFICE
507 WEST VERONA AVENUE, SUITE 500
VERONA, WISCONSIN 53593
P. 608.848.5060

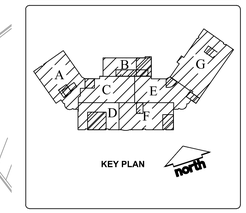

KEY PLAN

RICHLAND SCHOOL DISTRICT
RICHLAND CENTER HIGTH SCHOOL
FACILITY IMPROVEMENTS
BID PACKAGE #04

1996 US HWY 14
RICHLAND CENTER, WI 53581

Date	Revision Description

CONSTRUCTION DRAWINGS

DATE	05-15-2025	PROJECT #	24-14221
DRAWN BY	TLK	CHECKED BY	MRH

SITE PLAN - HIVE DRIVE

C8.0

© Nexus Solutions, LLC

File: I:\JSD\NC\projects\2024\24142210\NS\Civil Sheets\241422 NS CivilDocs-Hive Drive 30-42 REV05.dwg Layout: C2.0-SITE User: isaac.newman Plotted: Jun 17, 2025 - 11:30am Xref's: