STOP SIGN

CROSS WALK

ONE WAY

RESERVED

SPEED SIGN

TWO WAY

UNIT ID

SIGNS PER MASSACHUSETTS STATE REGULATIONS

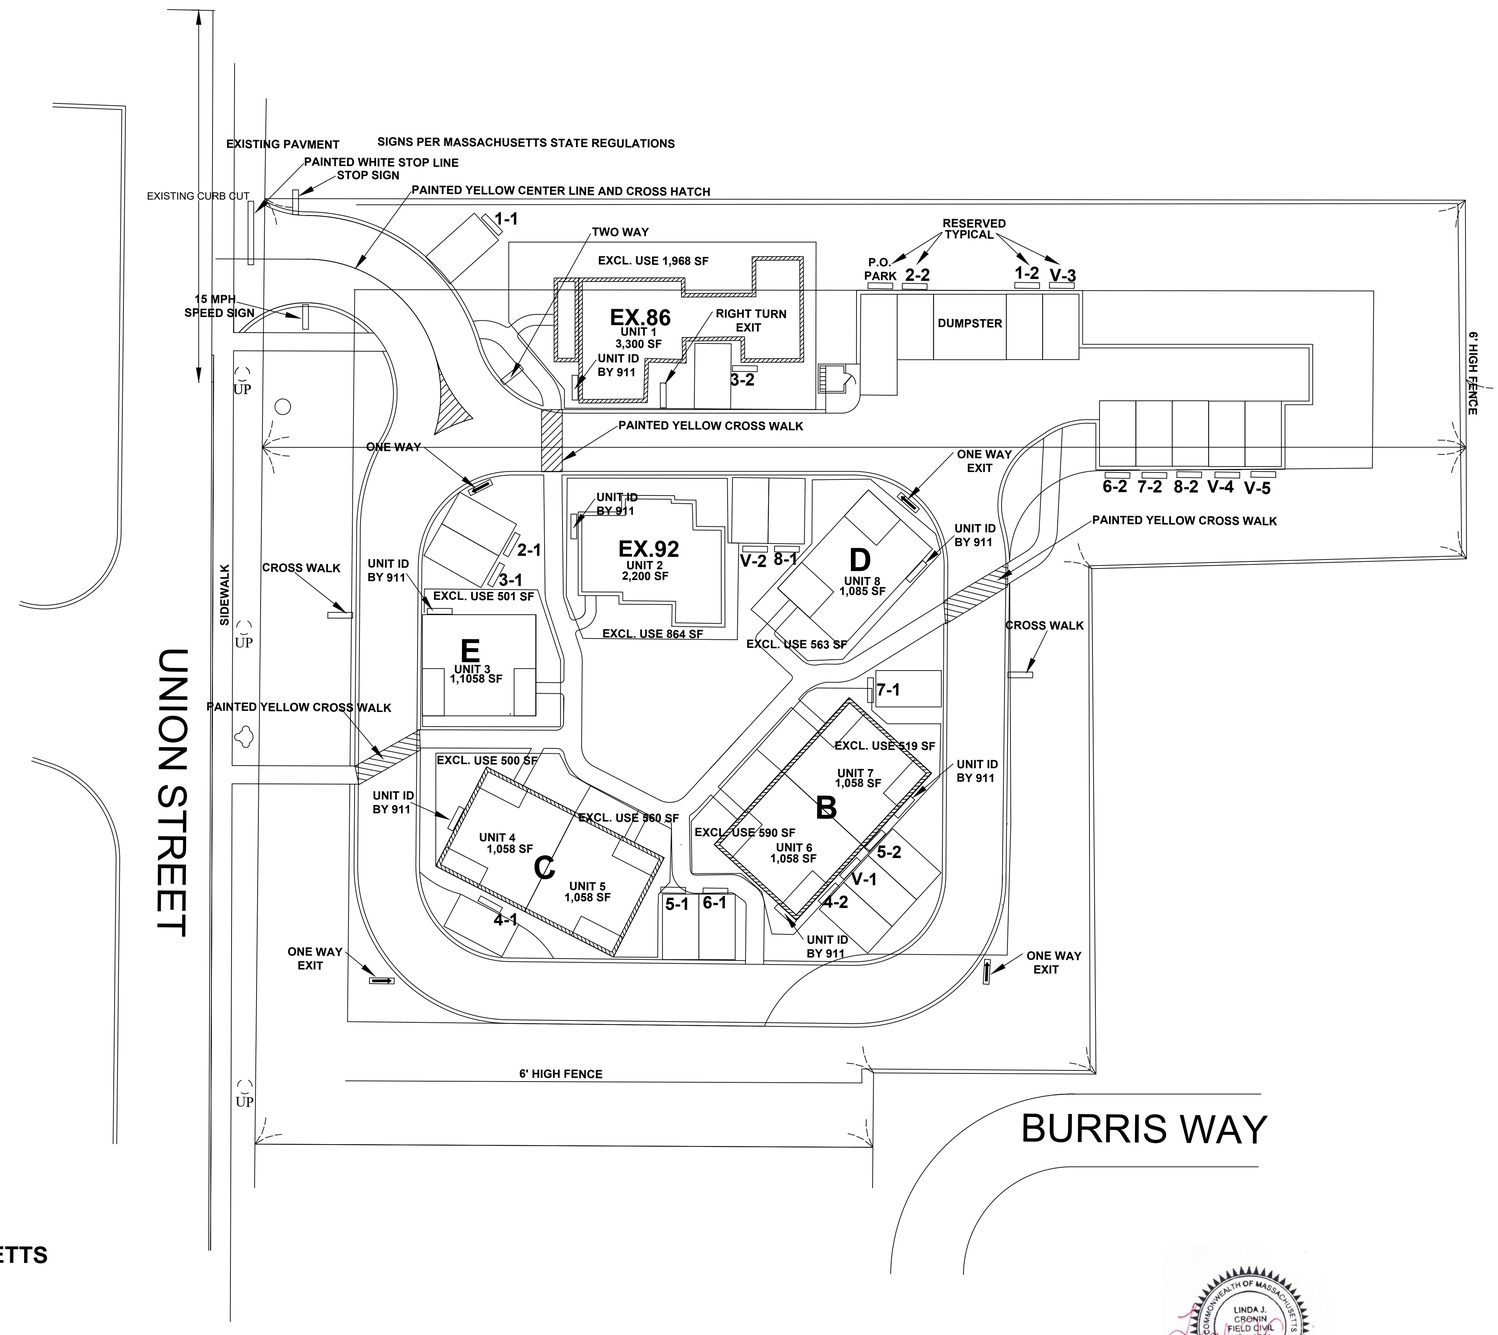

REVISION 9 5/3/26
REVISION 9 5/3/26

SIGNAGE

CSN
ENGINEERING
P.O. Box 201
Brewster, MA 02631
Phone: (508) 896-1783

IT IS THE INTENT OF THESE DOCUMENTS TO PROVIDE SUFFICIENT INFORMATION TO THE EXPERIENCED BUILDER TO CONSTRUCT THE PROJECT SHOWN. IT IS THEREFORE HIS RESPONSIBILITY TO VERIFY ACCURACY AND COMPLIANCE WITH ALL REGULATORY AGENCIES PRIOR TO CONSTRUCTION. THEIR REQUIREMENTS MUST TAKE PRECEDENCE OVER THOSE SHOWN, AND FIELD ADJUSTMENTS MADE ACCORDINGLY.

JOHN SPINK
DESIGNS
59 CLAY STREET, MIDDLEBORO, MA 02346
PHONE 774-766-0544
jspink1@gmail.com
COPYRIGHT © 2025 JOHN SPINK

86-92 UNION STYREET
RANDOLPH, MA

DATE: 3/11/2026
86-92 UNION STREET
PLANNED
RESIDENTIAL
DEVELOPMENT

DWG. NO. 16