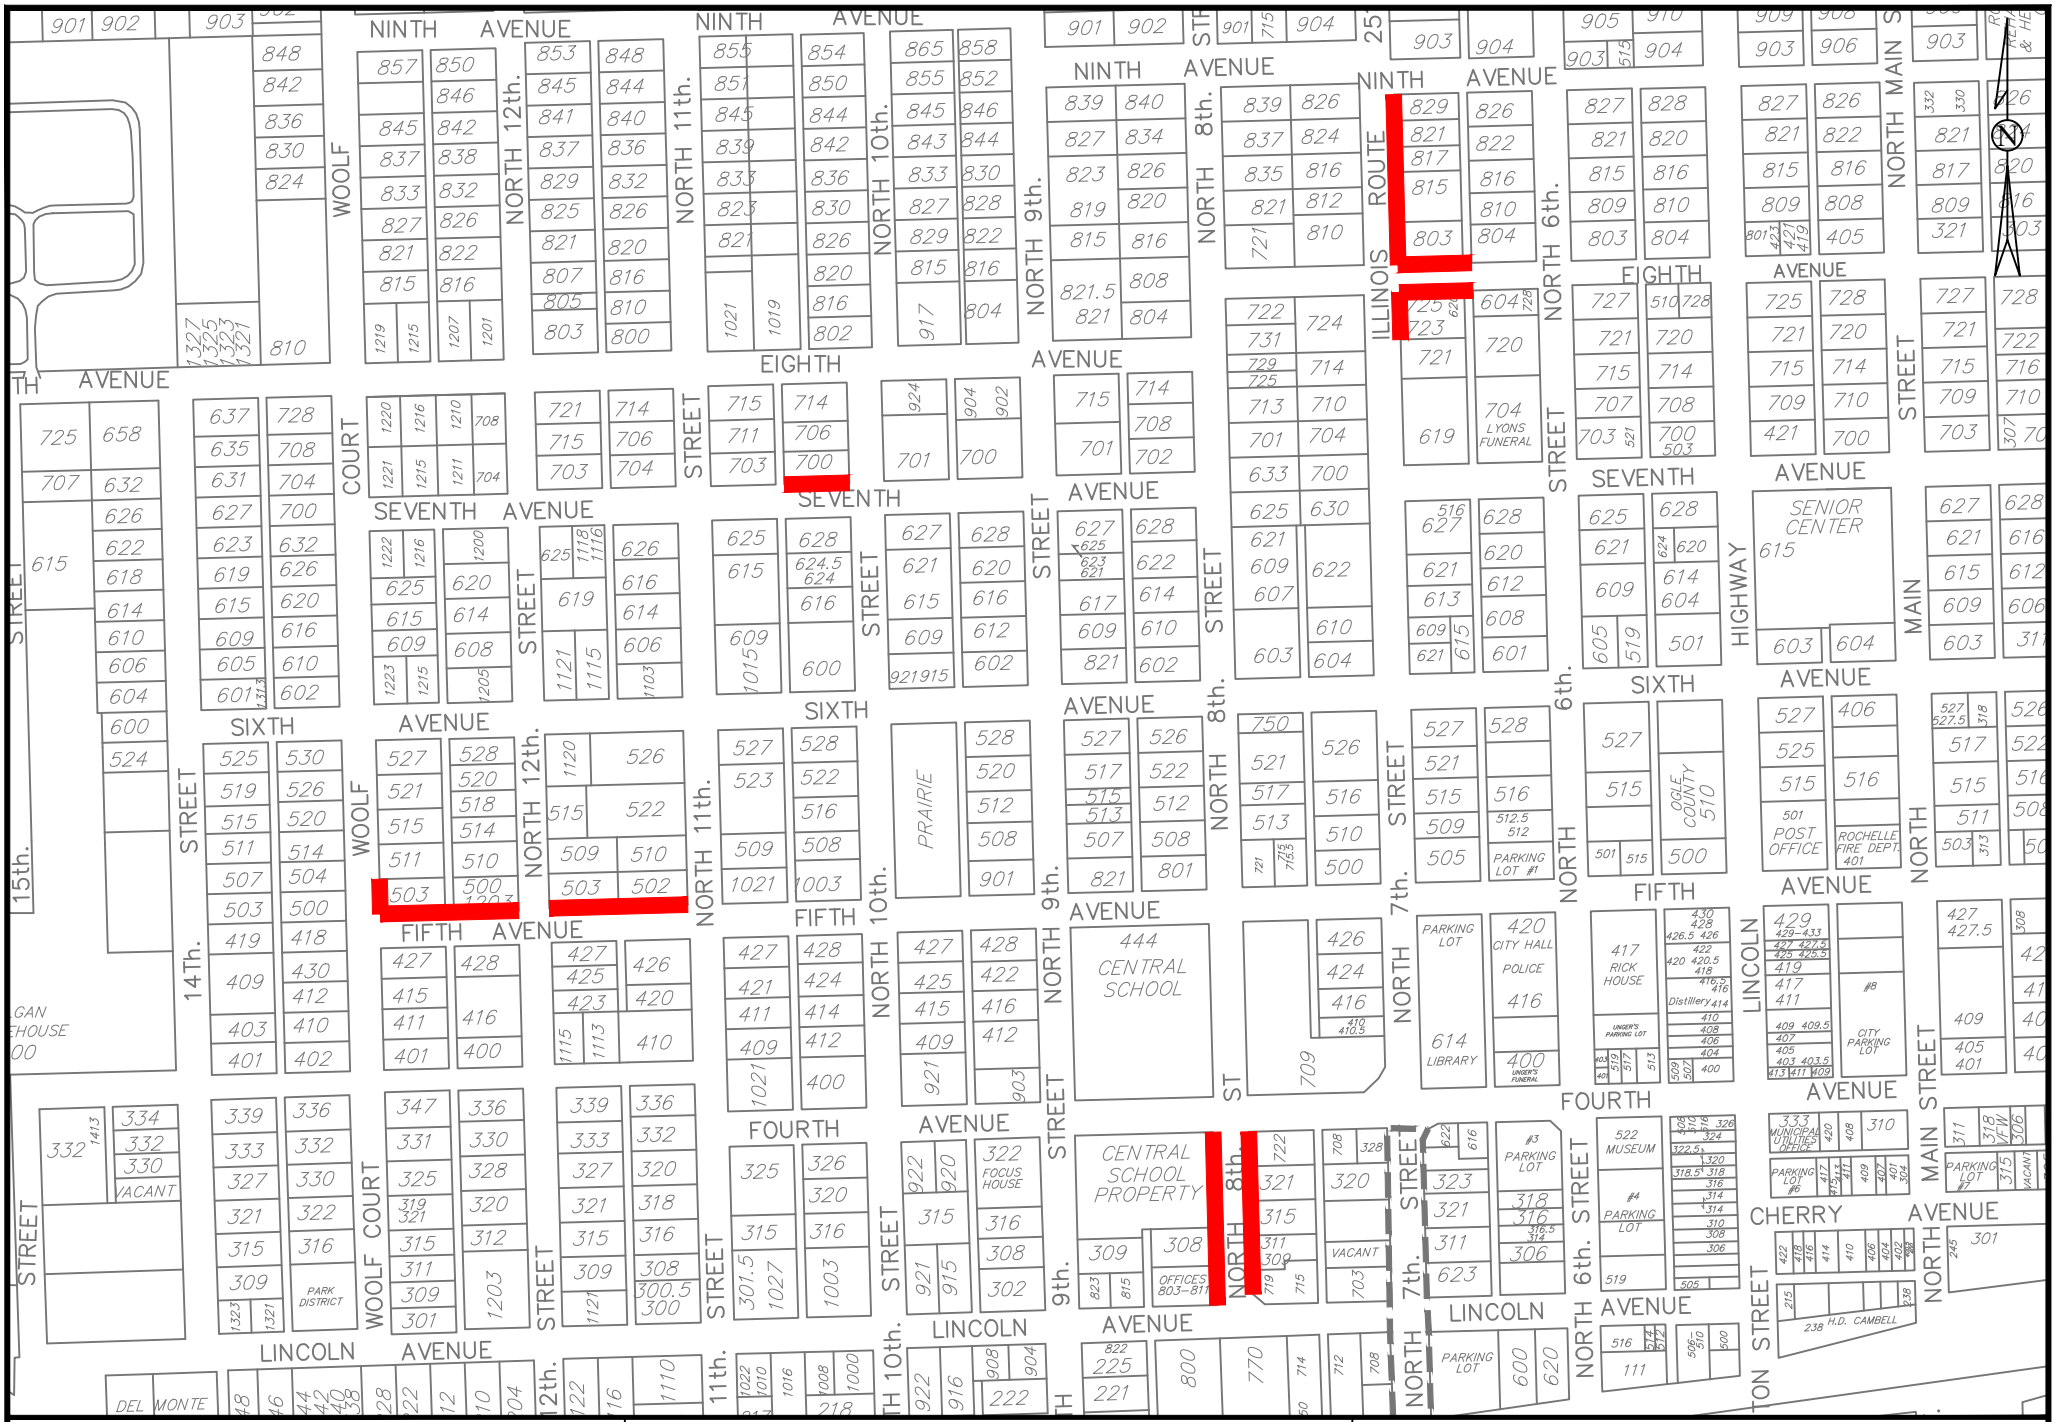

City of Rochelle Engineering Department 1030 S 7th St. Rochelle, IL 61068	Project 2024 Sidewalk Maintenance Program	Location Map
		Drawn by: CW | Date: 3/12/2024 | Sheet No. 2 of 4
		Checked by: ST | Revised: