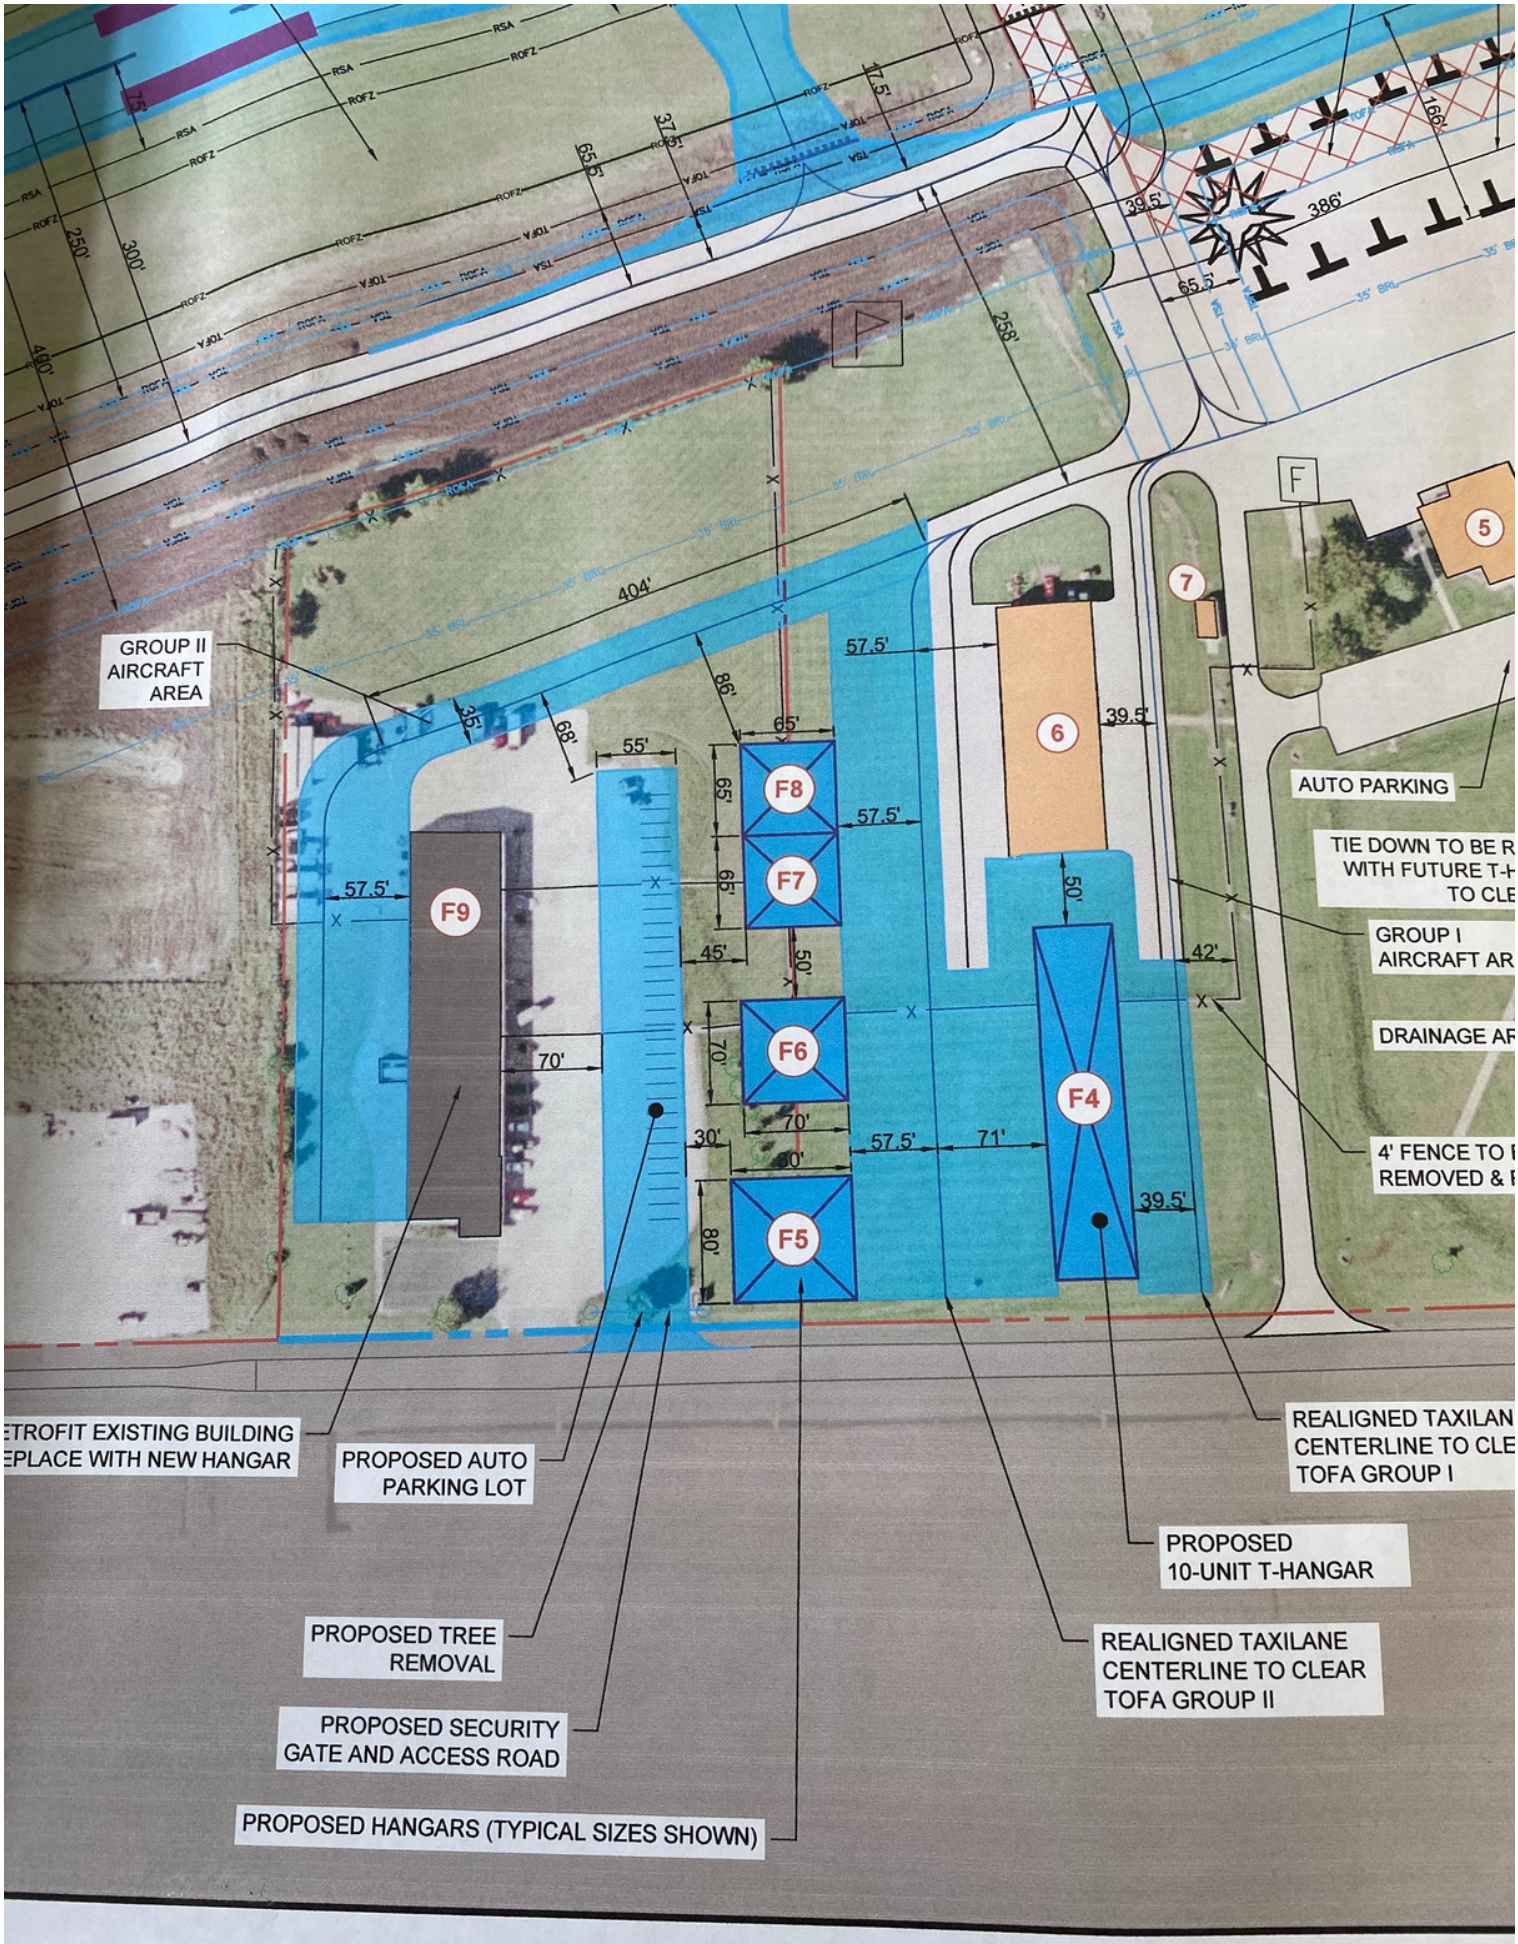
GROUP II AIRCRAFT AREA
AUTO PARKING
TIE DOWN TO BE R
WITH FUTURE T-H
TO CLE
GROUP I AIRCRAFT AR
DRAINAGE AR
4' FENCE TO
REMOVED &
REALIGNED TAXILAN
CENTERLINE TO CLE
TOFA GROUP I
PROPOSED 10-UNIT T-HANGAR
REALIGNED TAXILANE CENTERLINE TO CLEAR TOFA GROUP II
ETROFIT EXISTING BUILDING
EPLACE WITH NEW HANGAR
PROPOSED AUTO PARKING LOT
PROPOSED TREE REMOVAL
PROPOSED SECURITY GATE AND ACCESS ROAD
PROPOSED HANGARS (TYPICAL SIZES SHOWN)
F9
F8
F7
F6
F5
F4
5
6
7
404'
258'
386'
166'
250'
300'
490'
57.5'
39.5'
65.5'
86'
68'
55'
65'
45'
50'
70'
30'
80'
71'
42'