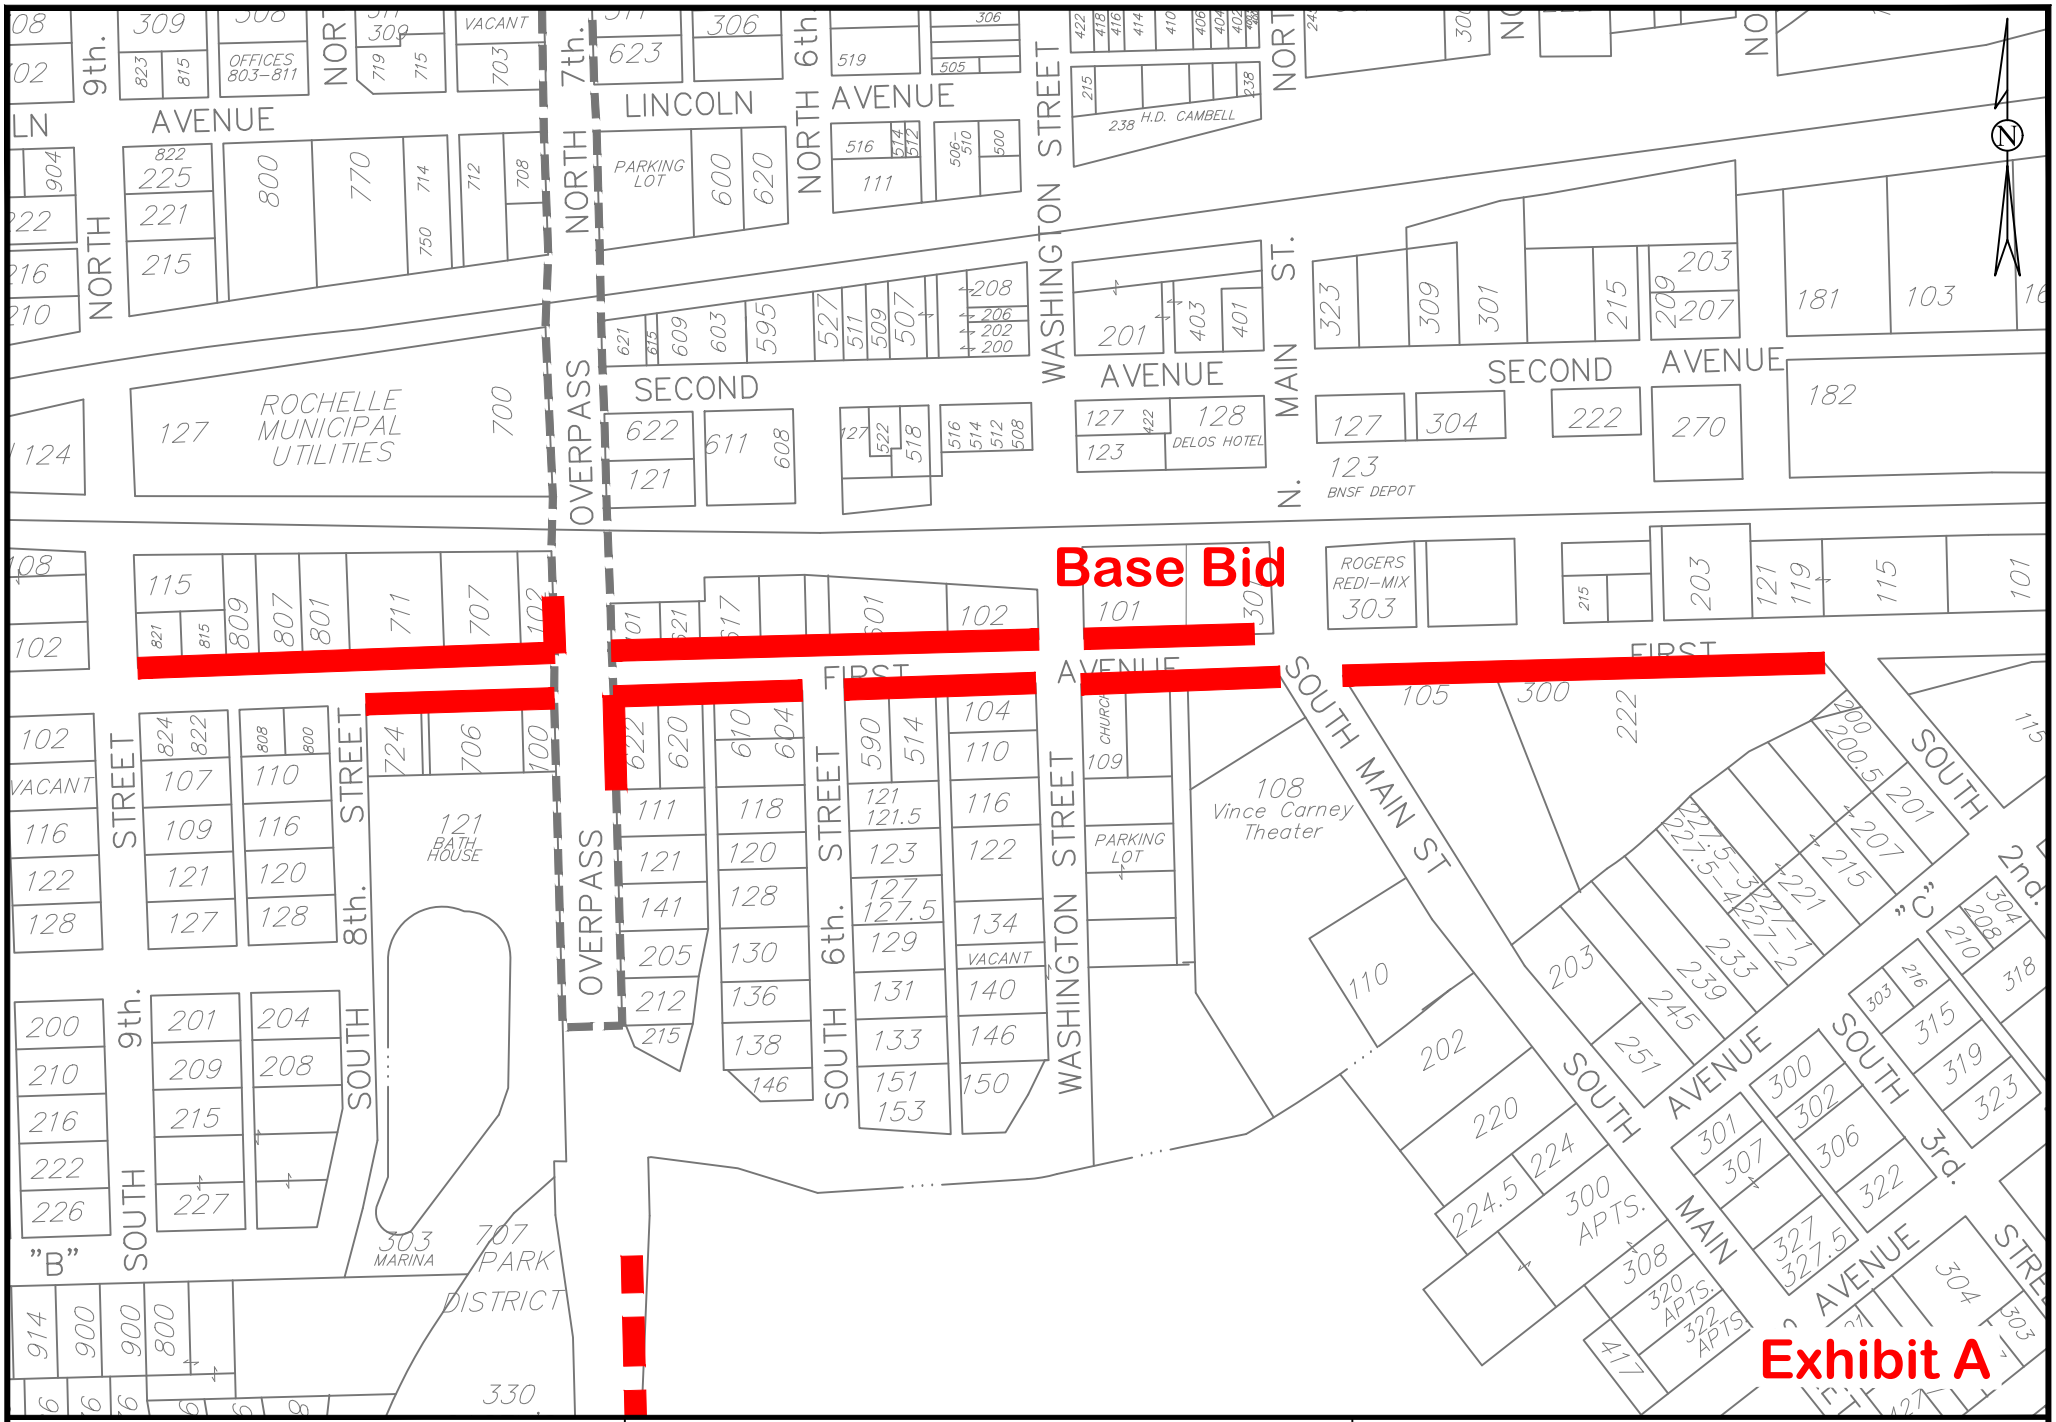

City of Rochelle
Engineering Department
1030 S 7th St. Rochelle, IL 61068

Project

2026
Sidewalk Maintenance Program

Location Map - Base Bid

Drawn by: CW	Date: 5/5/2026	Sheet No. 1 of 3
Checked by: ST	Revised:	

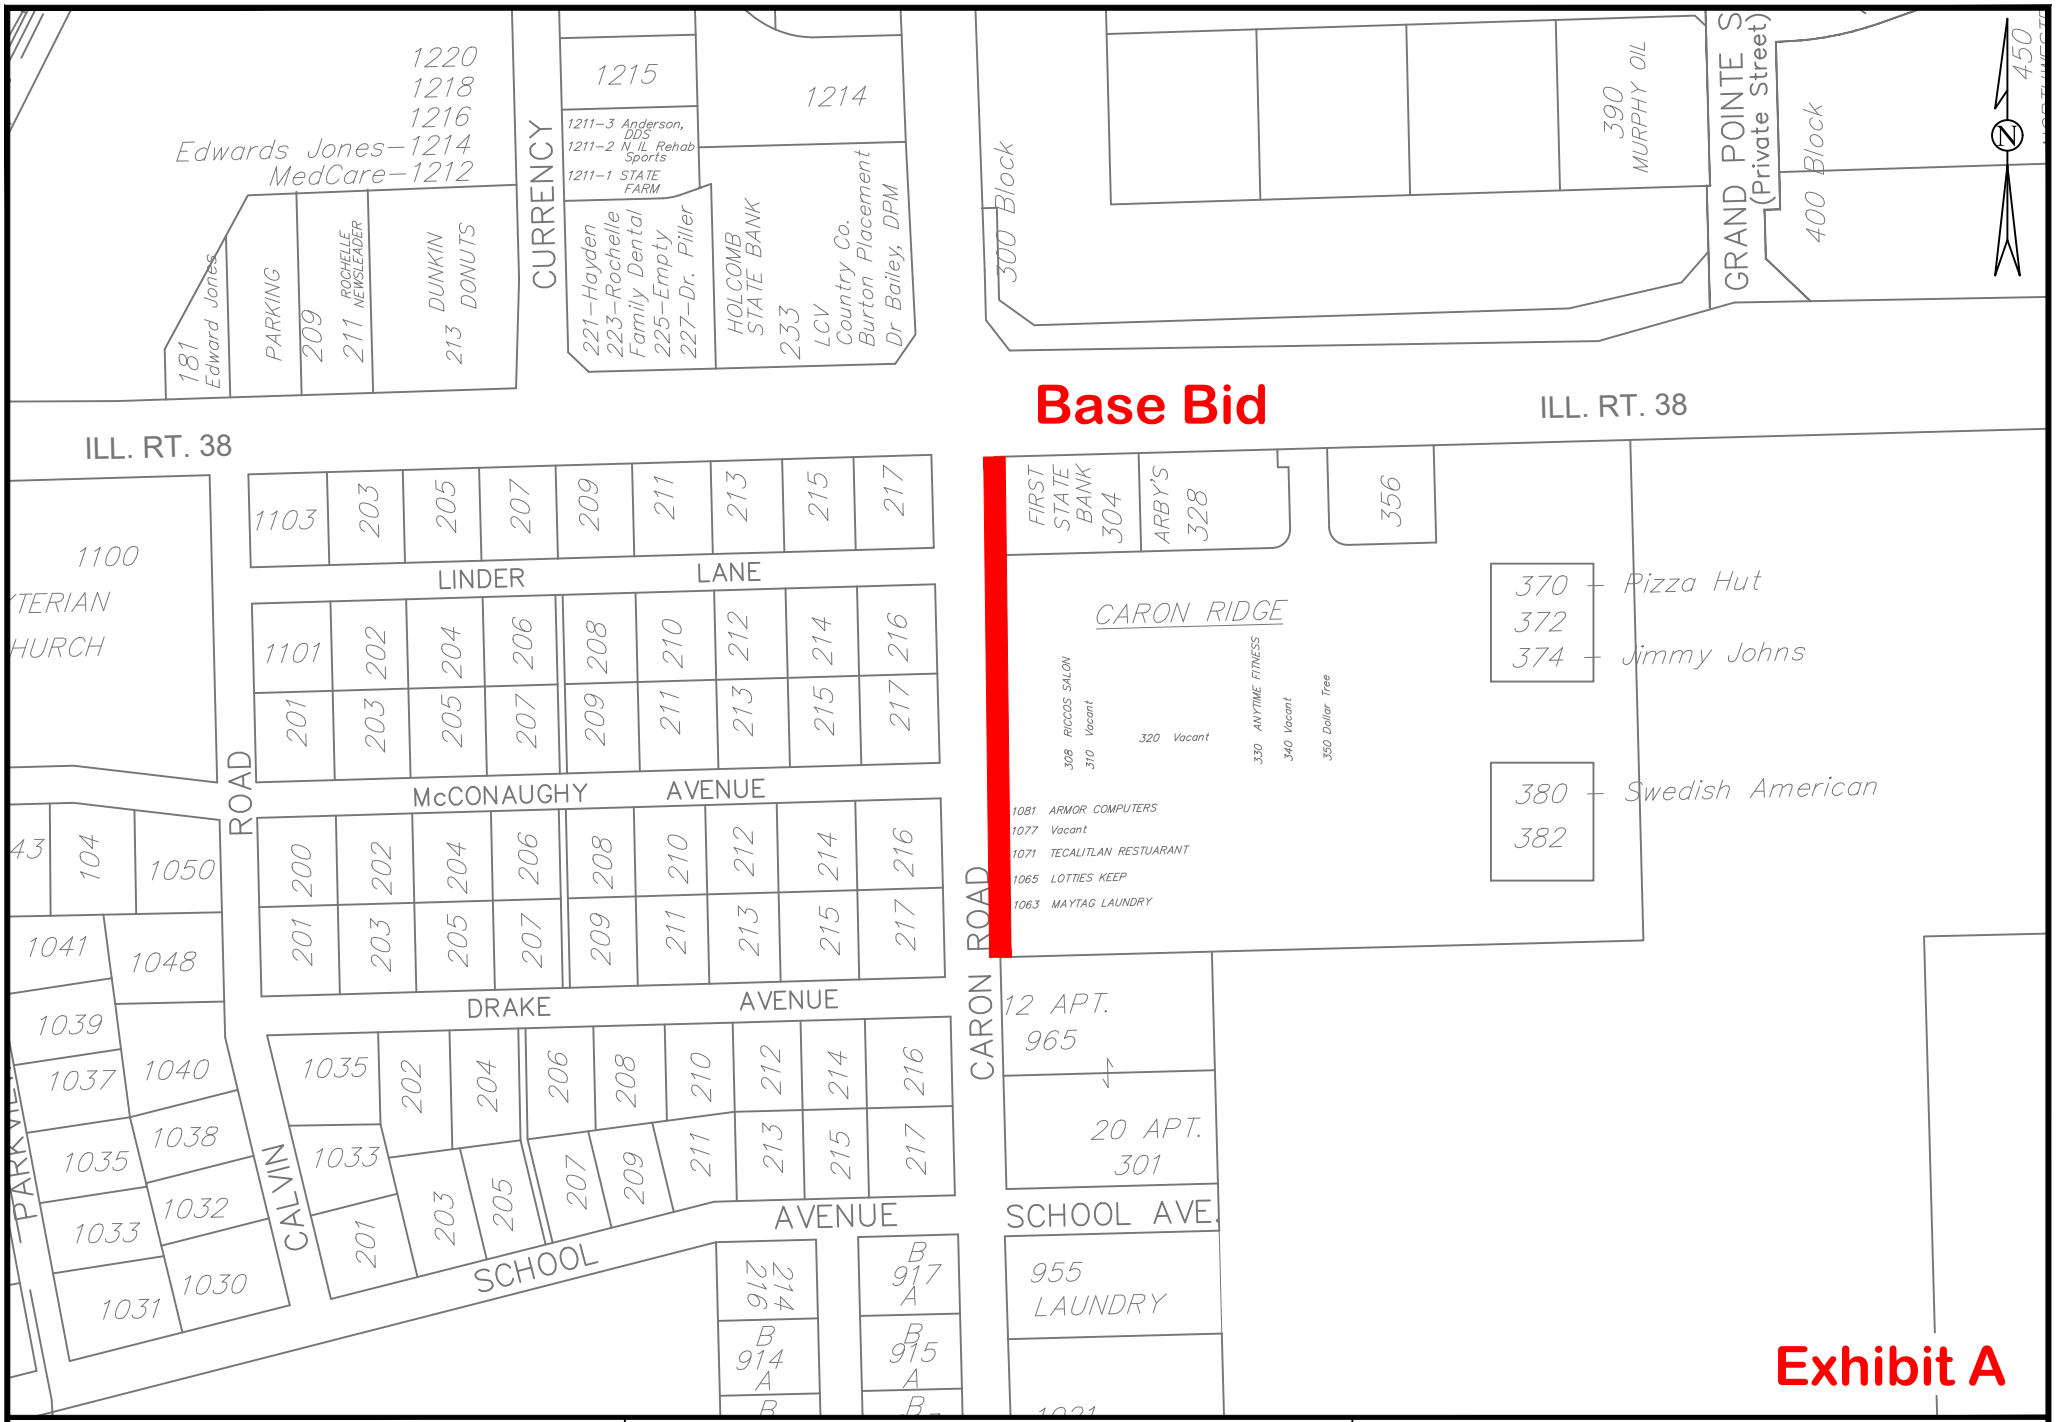

City of Rochelle Engineering Department 1030 S 7th St. Rochelle, IL 61068	Project 2026 Sidewalk Maintenance Program	Location Map - Base Bid	
		Drawn by: CW	Date: 5/5/2026
		Checked by: ST	Revised:
		Sheet No. 2 of 3	

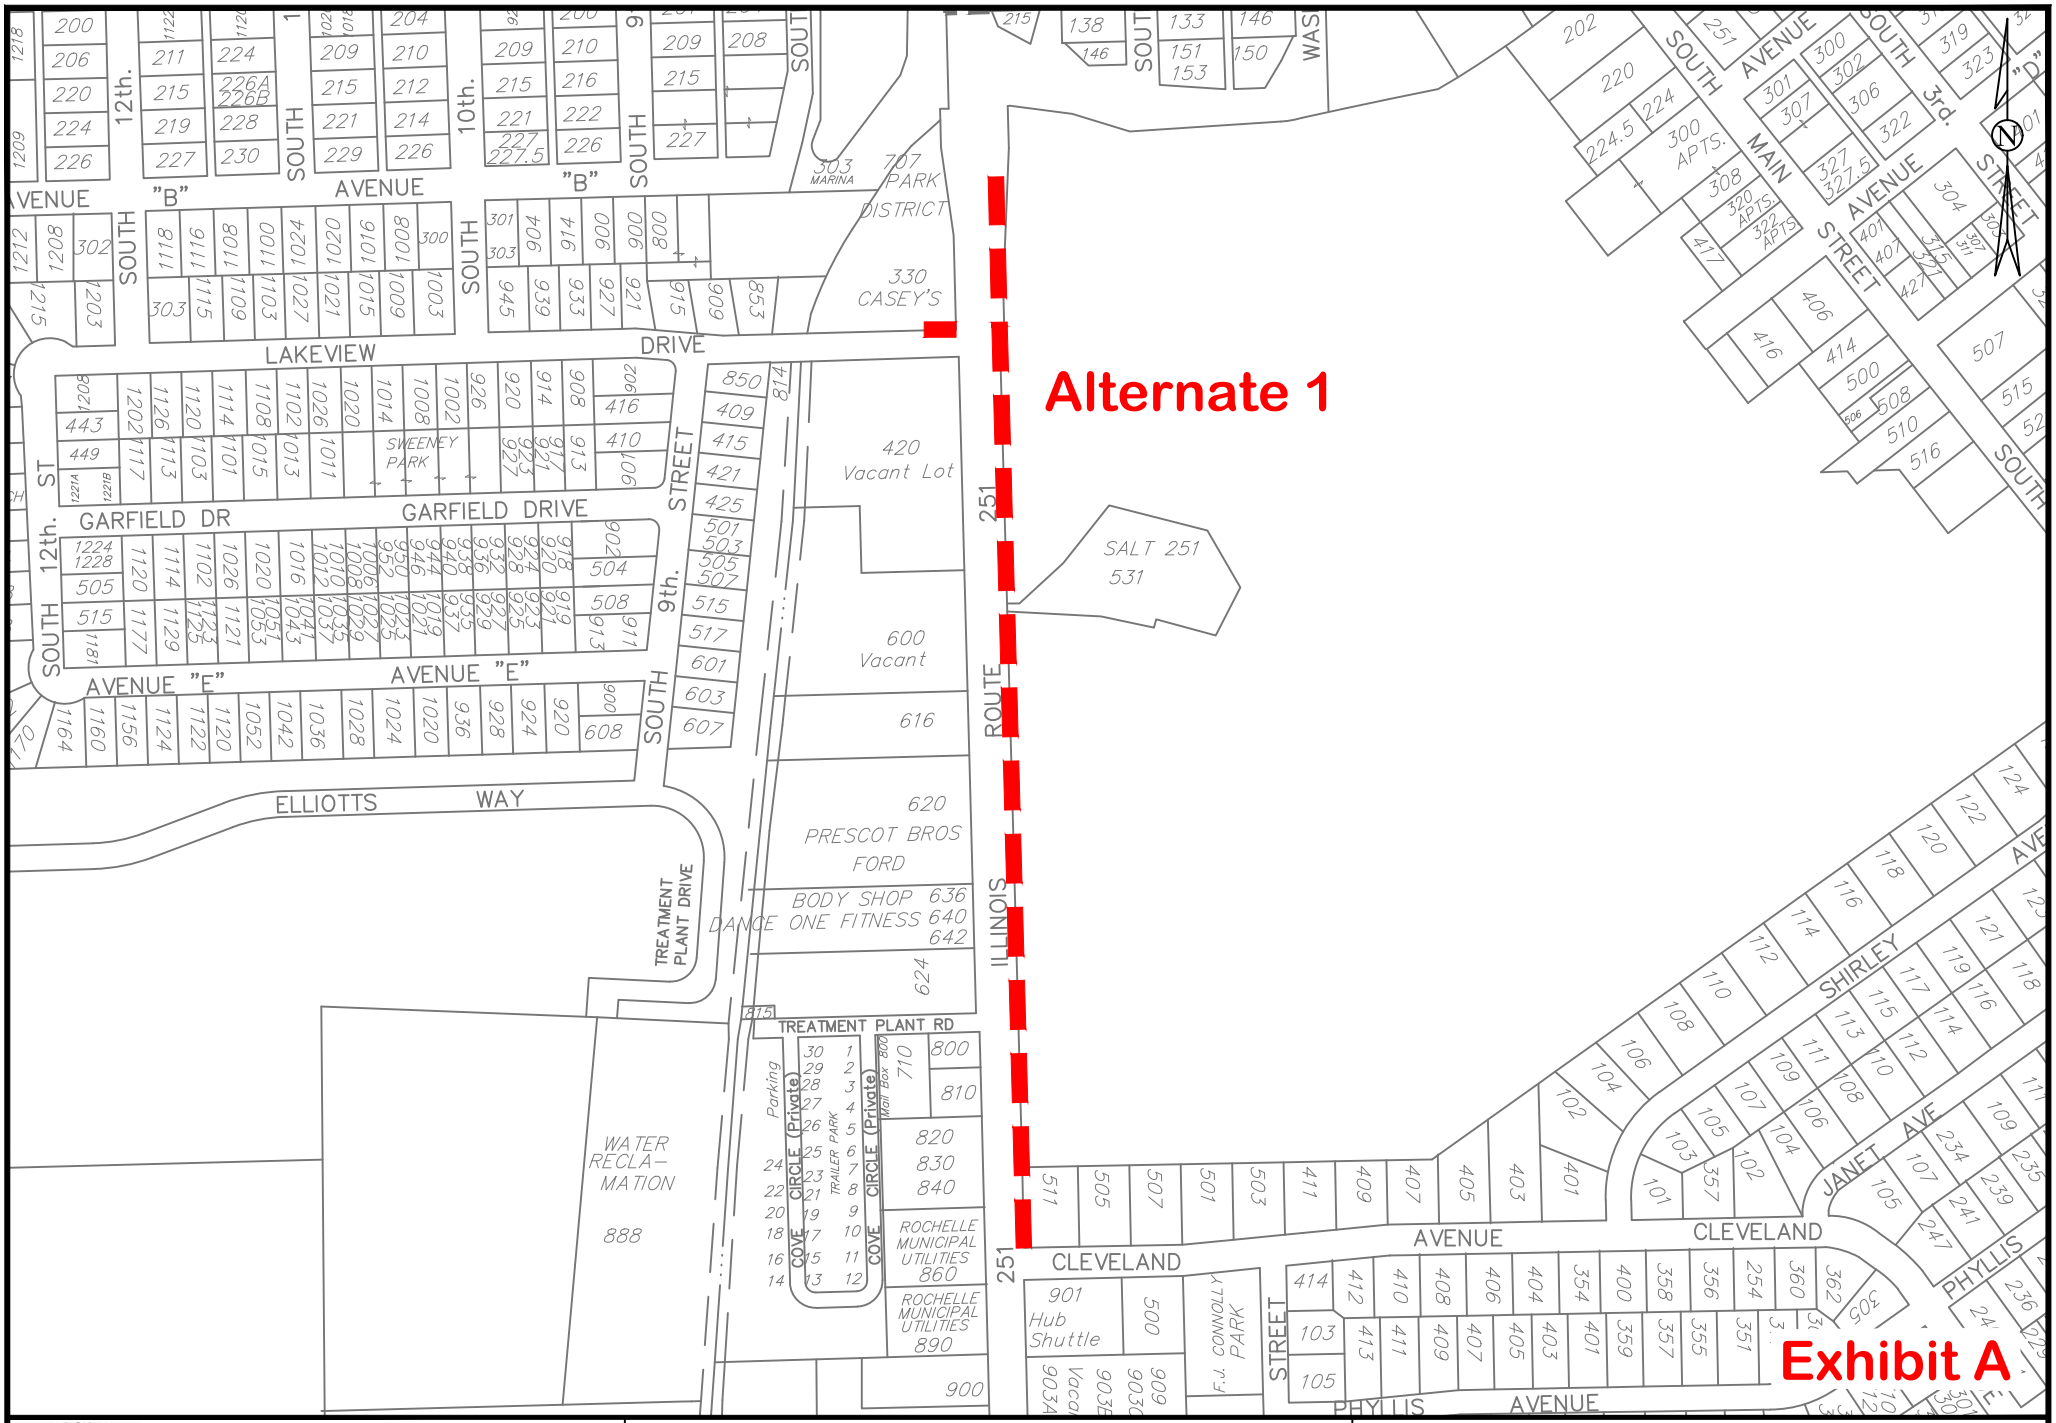

City of Rochelle
Engineering Department
1030 S 7th St. Rochelle, IL 61068

Project
2026
Sidewalk Maintenance Program

Location Map - Alternate 1

Drawn by: CW	Date: 5/5/2026	Sheet No. 3 of 3
Checked by: ST	Revised:	