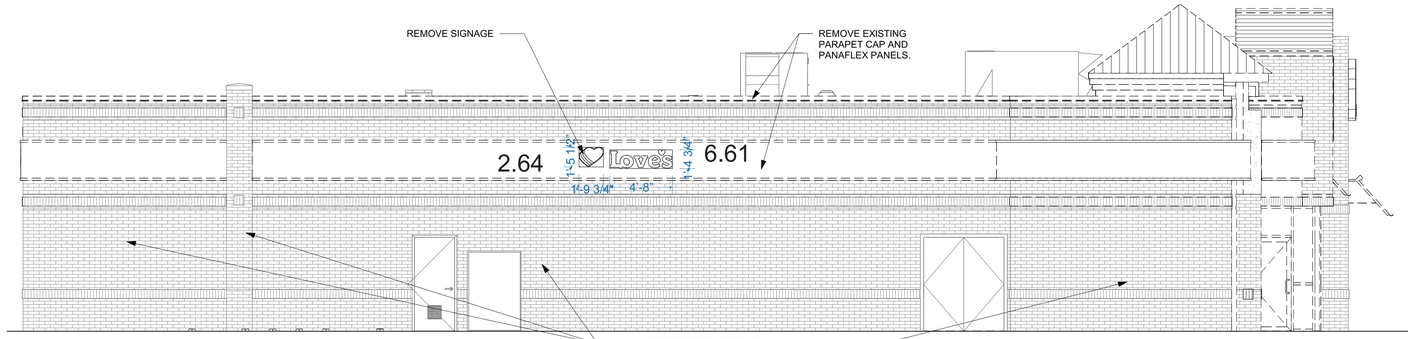

4 DEMOLITION SIDE ELEVATION
3/16" = 1'-0"

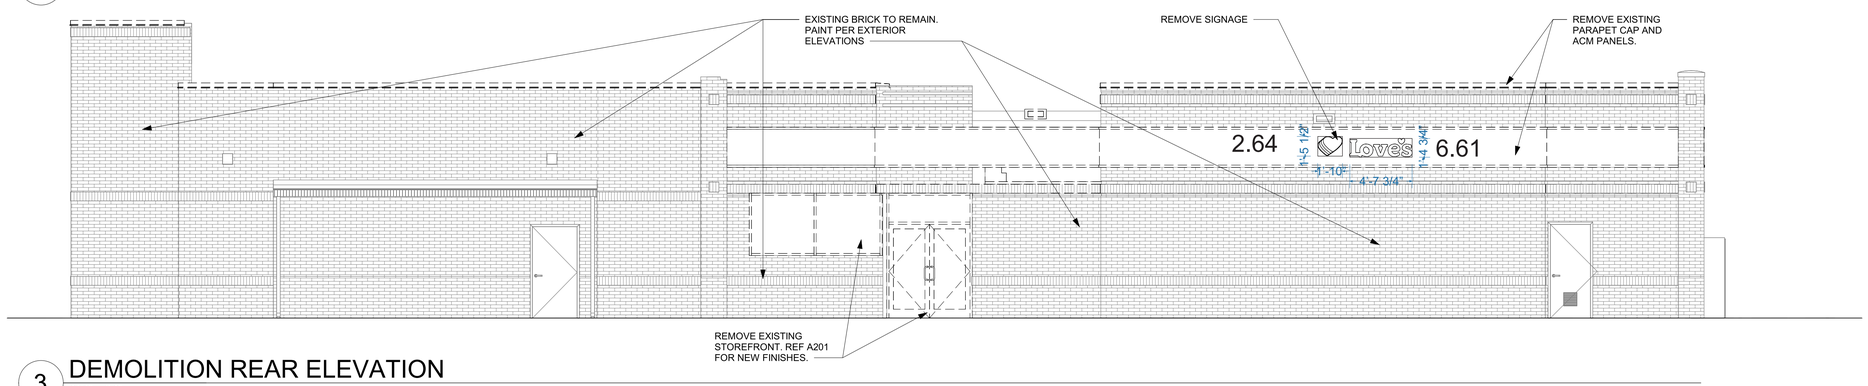

3 DEMOLITION REAR ELEVATION
3/16" = 1'-0"

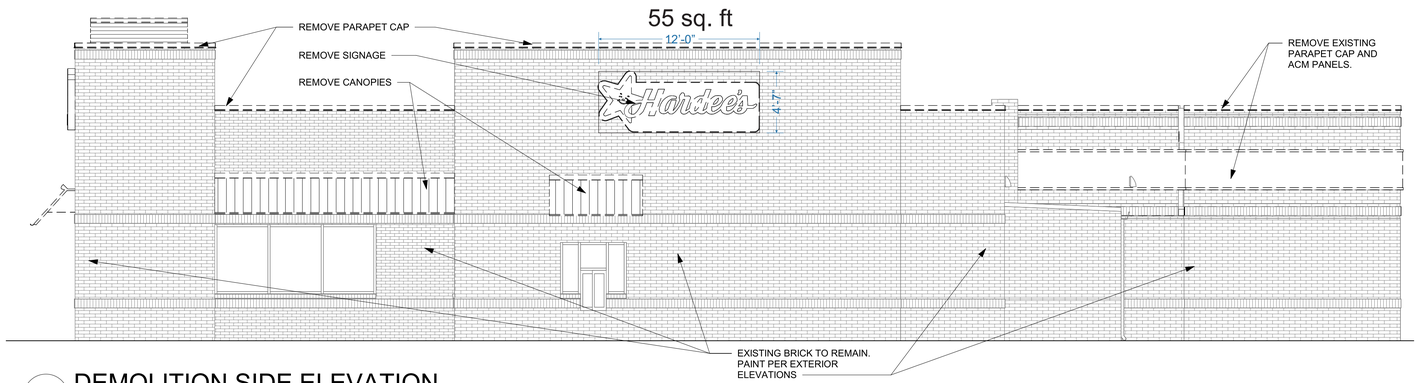

215.2 sq. ft. original sq. ft.

2 DEMOLITION SIDE ELEVATION
3/16" = 1'-0"

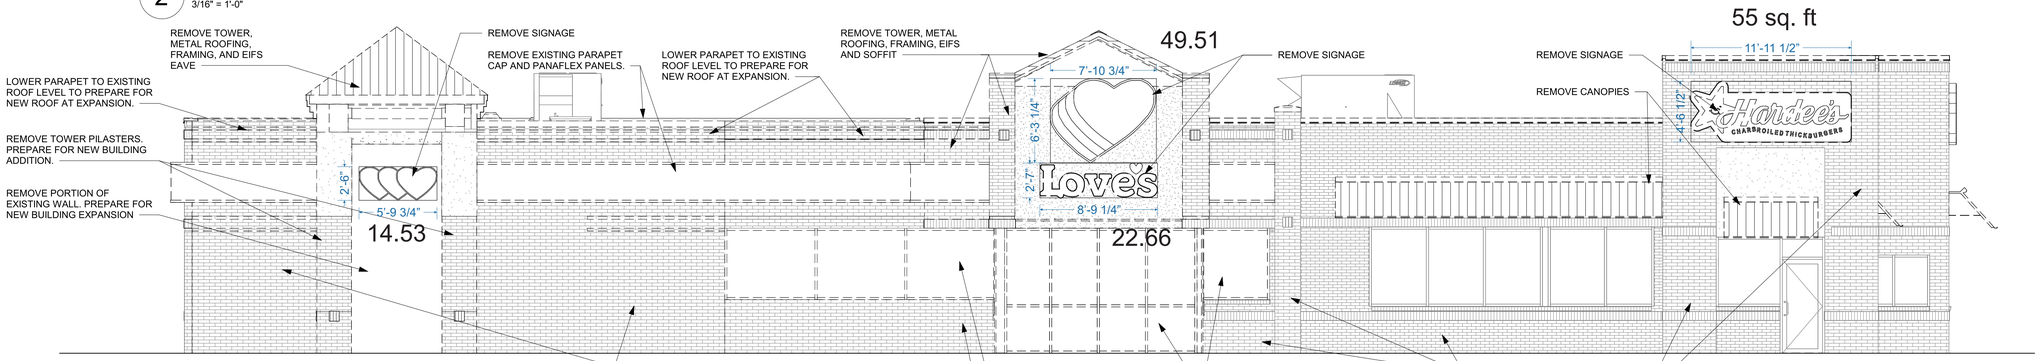

1 DEMOLITION FRONT ELEVATION
3/16" = 1'-0"

7/25/2025 11:14:11 AM
Autodesk Docs://LOVES - 589 Roscoe IL - 3202/2025.0045 0322 ROSCOE IL ARCH V23.rvt
2515-0003-DEMOLITION EXTERIOR ELEVATIONS

pb2 architecture +engineering
4886 W Pauline Whitaker Pkwy
Suite 200
Rogers Arkansas 72758
Phone: 479.636.3545

Architect of Record
William Douglas Hurley
Illinois License No. 001.017550
Professional Design Firm License No. 184.004331

STIPULATION FOR REUSE

THIS DRAWING WAS PREPARED FOR USE ON A SPECIFIC SITE AT: LOVE'S CONTEMPORANEOUSLY WITH ITS ISSUE DATE. IT WAS NOT PREPARED FOR SUITABLE FOR USE ON A DIFFERENT SITE AT A LATER TIME. REUSE OF THIS DRAWING FOR REFERENCE OR ON ANY OTHER SITE WITHOUT REQUIRES THE SERVICES OF PROPERLY LICENSED ARCHITECT AND ENGINEER. REPRODUCTION OF THIS DRAWING FOR ANY PURPOSE WITHOUT WRITTEN AUTHORIZATION AND MAY BE CONTRARY TO THE LAW.

Love's

Store Number: 0322
13477 QUALITY DR
ROSCOE, IL 61073

JOB NUMBER: 2025.0045

ISSUE BLOCK

CHECKED BY:	CS
DRAWN BY:	CB
DOCUMENT DATE: 07.17.2025	

OUT TO PERMIT SET:
07.17.2025

LICENSED ARCHITECT
WILLIAM DOUGLAS HURLEY
001-017550
STATE OF ILLINOIS

07.24.2025
Exp. 11.30.2026

ANY DOCUMENT THAT DOES NOT CONTAIN THE SEAL AND SIGNATURE OF THE ARCHITECT OR ENGINEER OF RECORD SHALL BE CONSIDERED PRELIMINARY. THESE DOCUMENTS SHALL NOT BE USED FOR BIDDING OR CONSTRUCTION AND SHALL BE USED FOR REVIEW ONLY

DEMOLITION EXTERIOR ELEVATIONS

SHEET:
D003