STAINLESS STEEL FLANGE AND PERFORATED HINGED COVER USED AS A DOWNSPOUT COVER ON A WALL WHERE AN OVERFLOW ROOF DRAIN CONCEALED LEADER DISCHARGES RAINWATER TO THE EXTERIOR

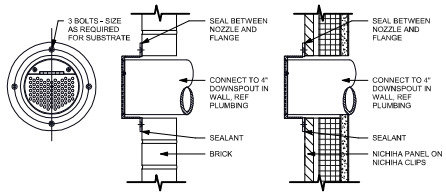

5 LAMBS TONGUE DETAIL
3" = 1'-0"

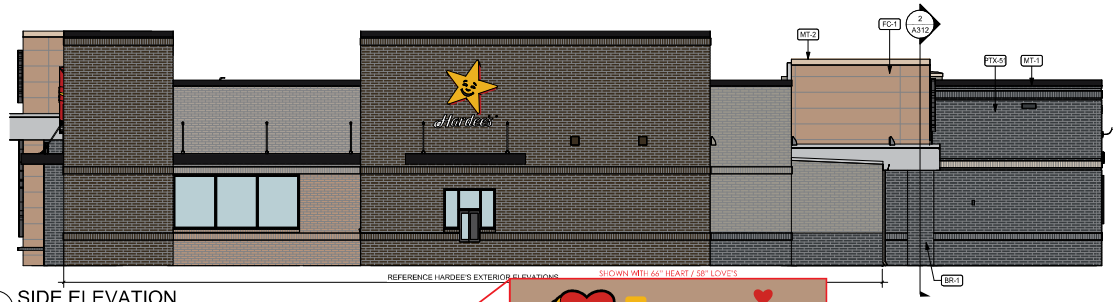

4 SIDE ELEVATION
3/16" = 1'-0"

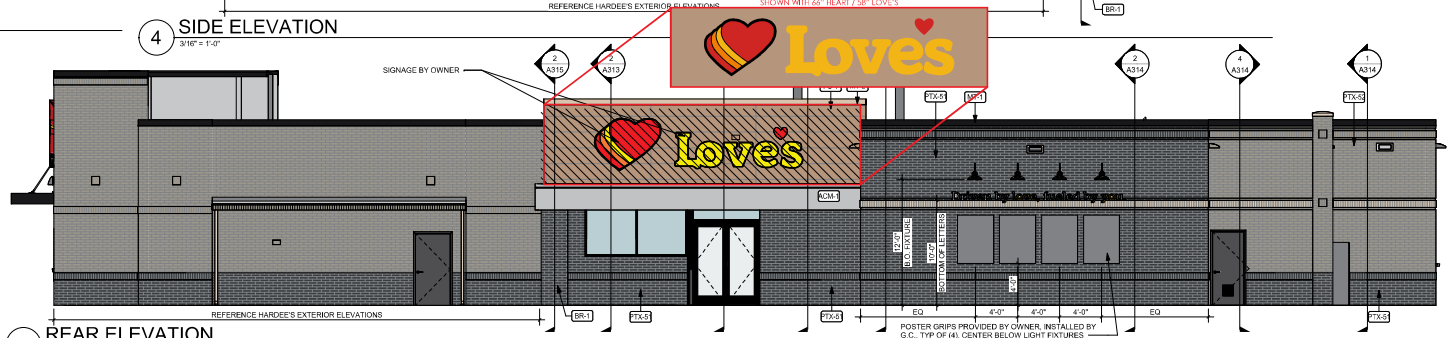

3 REAR ELEVATION
3/16" = 1'-0"

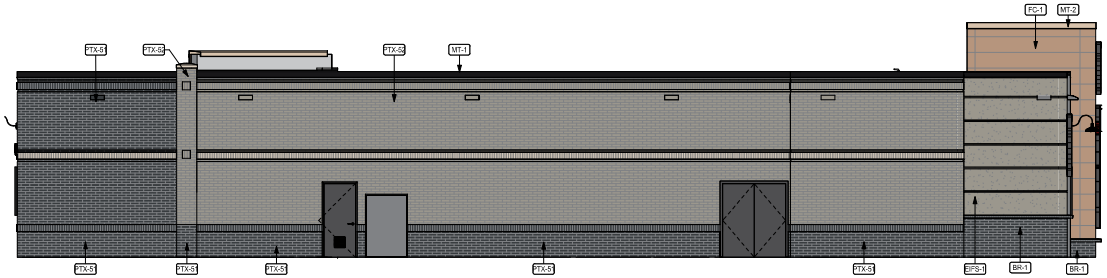

2 SIDE ELEVATION
3/16" = 1'-0"

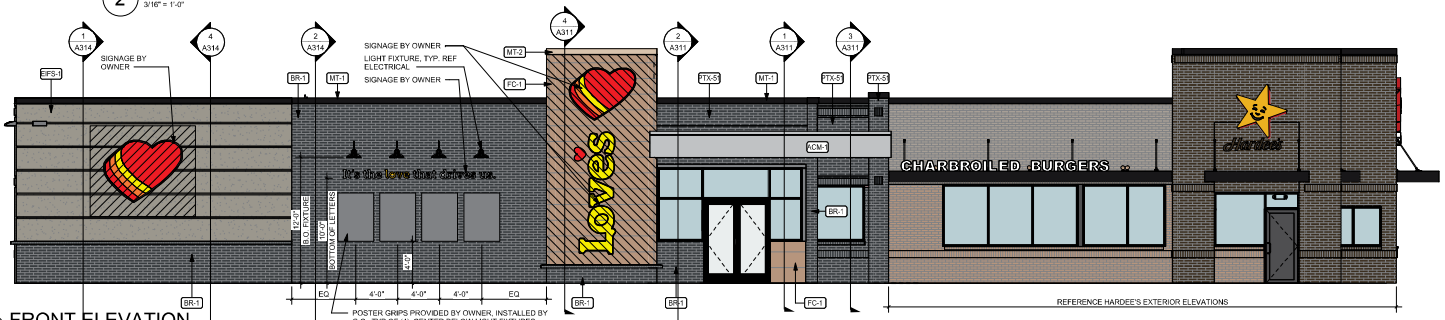

1 FRONT ELEVATION
3/16" = 1'-0"

GENERAL NOTES

1. MASONRY EXPANSION JOINTS IN BRICK FINISHES SHALL BE AT ALL INTERIOR CORNERS AND SPACED PER SPECIFICATIONS. REF DETAIL ON SHEET A313
2. ALL EXTERIOR LIGHTING SHALL BE CENTERED ON EXTERIOR DOORS, UNO

LEGEND

- PROVIDE 5/8" CDX FRT PLYWOOD SHEATHING FOR ATTACHMENT OF FIBER CEMENT, SIGNAGE, & AWNINGS
- FACE BRICK, REF FINISH SCHEDULE
- 2 1/2" EXTERIOR INSULATION FINISHING SYSTEM

pb2 architecture + engineering
4886 W Pauline Whitaker Pkwy
Suite 200
Rogers Arkansas 72756
Phone: 479.636.3545

Architect of Record
William Douglas Hurley
Illinois License No. 001.017530
Professional Design Firm License
No. 184.004331

STIPULATION FOR REUSE

THIS DRAWING WAS PREPARED FOR USE ON THE PROJECT SHOWN. DUE TO UNPREDICTABLE FUTURE REUSES FOR OTHER PROJECTS, THE ARCHITECT MAKES NO REPRESENTATION AS TO THE SUITABILITY OF THE DOCUMENTS FOR REUSE ON OTHER PROJECTS. ANY REUSE OF THE DOCUMENTS ON OTHER PROJECTS, OR ALTERATIONS TO THE DOCUMENTS FOR THE SAME PROJECT, WITHOUT WRITTEN VERIFICATION OR ADAPTATION BY THE ARCHITECT FOR THE SPECIFIC PURPOSE INTENDED, WILL BE AT THE USER'S SOLE RISK AND WITHOUT LIABILITY OR LEGAL EXPOSURE TO THE ARCHITECT. ALL POSSIBLE LEGAL RIGHTS ARE RESERVED UNDER THE LAW.

Loves

Store Number: 0322
13477 QUALITY DR
ROSCOE, IL 61073

JOB NUMBER: 2025.0945

ISSUE BLOCK

CHECKED BY:	CB
DRAWN BY:	CB
DOCUMENT DATE:	07.17.2025

OUT TO PERMIT SET:
07.17.2025

LICENSED ARCHITECT
WILLIAM DOUGLAS HURLEY
001.017530
STATE OF ILLINOIS
07.24.2025
Exp. 11.30.2026

ANY DOCUMENT THAT DOES NOT CONTAIN THE SEAL AND SIGNATURE OF THE ARCHITECT OR ENGINEER OF RECORD SHALL BE CONSIDERED PRELIMINARY. THESE DOCUMENTS SHALL NOT BE USED FOR BIDDING OR CONSTRUCTION AND SHALL BE USED FOR REVIEW ONLY

EXTERIOR ELEVATIONS

SHEET:
A201

7/28/2025 11:14:53 AM
Autodesk Revit 2024 - pb Revision 1 - 3000945.0945.0322-ROSCOE.rvt - ARCH 1.53.1.1
BIM GUIDE - CT-TEMPLATE-ARCHITECT