
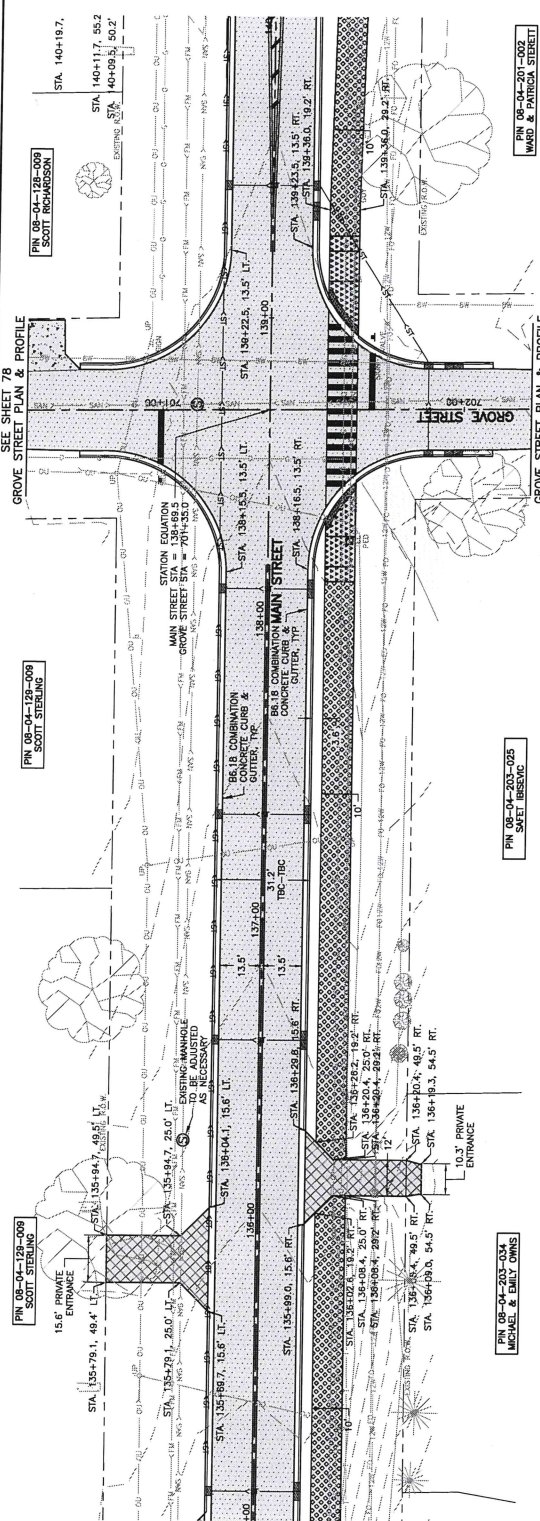
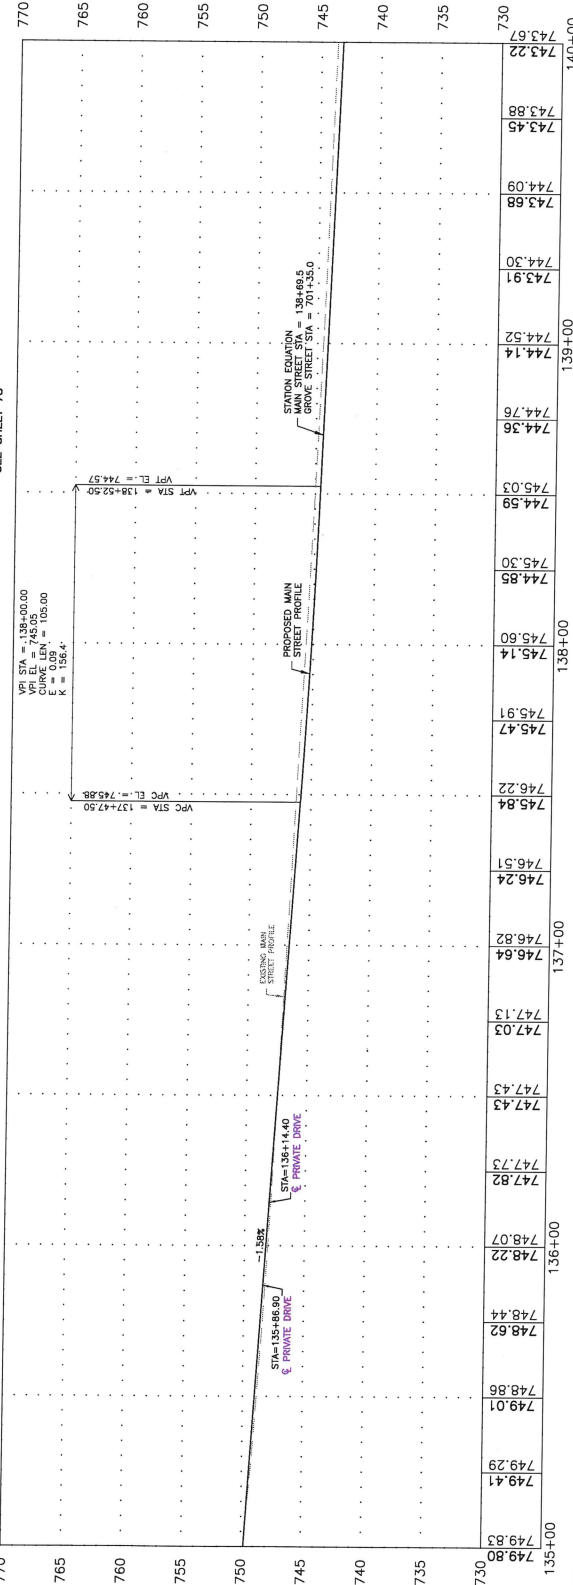


LEGEND

- CONCRETE PAVEMENT, SEE DETAIL
- CONCRETE SHOULDER, SEE DETAIL
- HOT-MIX ASPHALT PAVEMENT, SEE DETAIL
- HOT-MIX ASPHALT SHOULDER, SEE DETAIL
- CONCRETE MEDIAN, SEE DETAIL
- HOT-MIX ASPHALT DRIVEWAY, SEE DETAIL
- GRAVEL DRIVEWAY, SEE DETAIL
- CONCRETE DRIVEWAY, SEE DETAIL
- CONCRETE SIDEWALK, SEE DETAIL
- HOT-MIX ASPHALT PEDESTRIAN PATH, SEE DETAIL

GENERAL NOTES

CONTRACTOR TO RESTORE ANY DISTURBED AREA TO PRE CONSTRUCTION CONDITIONS.
POSITIVE DRAINAGE SHALL BE MAINTAINED THROUGHOUT THE STATION OF THE PROJECT.

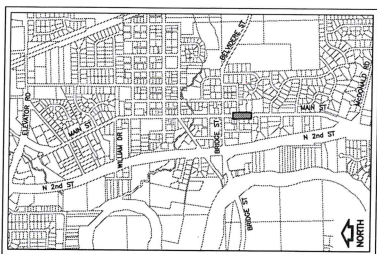

FEHR GRAHAM
ENGINEERING & ENVIRONMENTAL
ILLINOIS IOWA WISCONSIN
© 2024 FEHR GRAHAM

OWNER/DEVELOPER:
VILLAGE OF ROSCOE
10631 MAIN STREET
ROSCOE, IL 61073

PROJECT AND LOCATION:
MAIN STREET RECONSTRUCTION
ROSCOE, IL

DESIGNER/ENGINEER:
VILLAGE OF ROSCOE
10631 MAIN STREET
ROSCOE, IL 61073

REVISIONS

REV.	NO.	DESCRIPTION	DATE

DESIGNED BY: JCB
APPROVED BY: [Signature]
DATE: 6/30/24
SCALE: AS NOTED

DRAWING:
MAIN STREET PLAN & PROFILE STA 135+00 TO STA 140+00
SET TYPE: PRELIMINARY
SHEET NUMBER: 61 OF 500



P.A.P. REF.	SECTION	COUNTY
X-X	20-00033-00-PM	WINNEBAGO
BLANKS		CONTRACT NO. X-X

LEGEND

- CONCRETE PAVEMENT, SEE DETAIL
- CONCRETE SHOULDER, SEE DETAIL
- HOT-MIX ASPHALT PAVEMENT, SEE DETAIL
- HOT-MIX ASPHALT SHOULDER, SEE DETAIL
- CONCRETE MEDIAN, SEE DETAIL
- HOT-MIX ASPHALT DRIVEWAY, SEE DETAIL
- GRAVEL DRIVEWAY, SEE DETAIL
- CONCRETE DRIVEWAY, SEE DETAIL
- CONCRETE SIDEWALK, SEE DETAIL
- HOT-MIX ASPHALT PEDESTRIAN PATH, SEE DETAIL

GENERAL NOTES:

CONTRACTOR TO RESTORE ANY DISTURBED AREA TO PRE CONSTRUCTION CONDITIONS.
 ALL EXISTING UTILITIES TO BE MAINTAINED THROUGHOUT THE DURATION OF THE PROJECT.

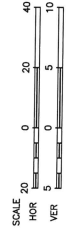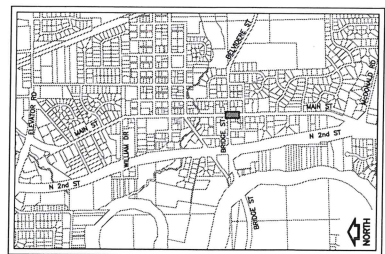

KEY MAP

PN 04-33-382-009
DBMB PROPERTIES LLC

PN 04-33-382-009
DBMB PROPERTIES LLC

PN 08-04-128-004
BREIT SEAT



PN 08-04-128-005
PRIMARY PROPERTY RENTALS

PN 08-04-128-006
TIMOTHY & JANET WEAVER

PN 08-04-201-001
WARD & PATRICIA STREET

PN 08-04-201-002
WARD & PATRICIA STREET

PN 08-04-201-003
WARD & PATRICIA STREET

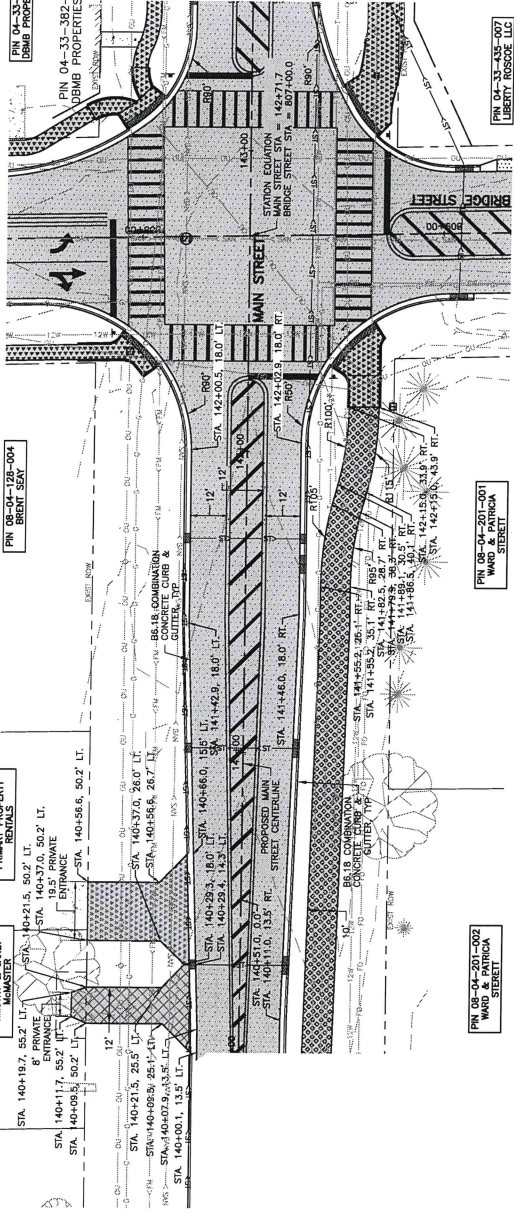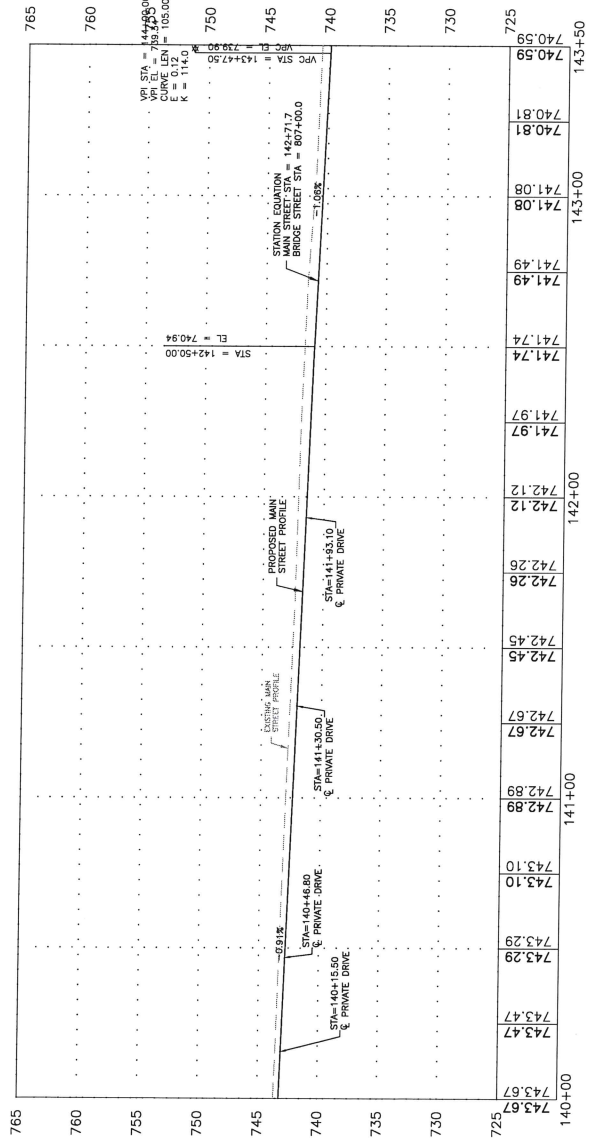

DRAWING:	MAIN STREET PLAN & PROFILE STA 140+00 TO STA 143+50
SHEET NUMBER:	20-560
SHEET NUMBER:	62 of 500

REVISIONS	DATE
NO.	
DESCRIPTION	

DRAWN BY:	UCB
APPROVED BY:	V.V.
DATE:	6/30/24
SCALE:	AS NOTED

PROJECT AND LOCATION:	MAIN STREET RECONSTRUCTION ROSSCOE, IL
-----------------------	---

OWNER/CLIENT:	VILLAGE OF ROSSCOE 10631 MAIN STREET ROSSCOE, IL 61073
---------------	--

ILLINOIS	WISCONSIN
IOWA	

FEHR GRAHAM
ENGINEERING & ENVIRONMENTAL
INC.

© 2024 FEHR GRAHAM

