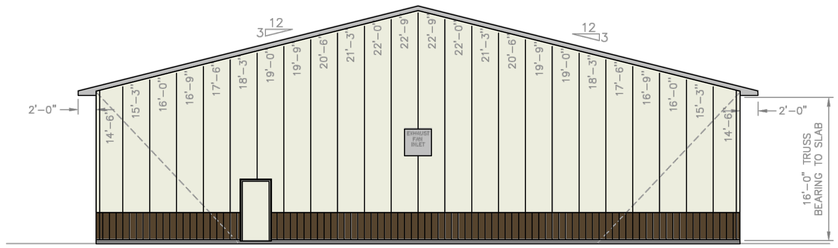


## ELEVATION C

SCALE: 1/8" = 1'-0"

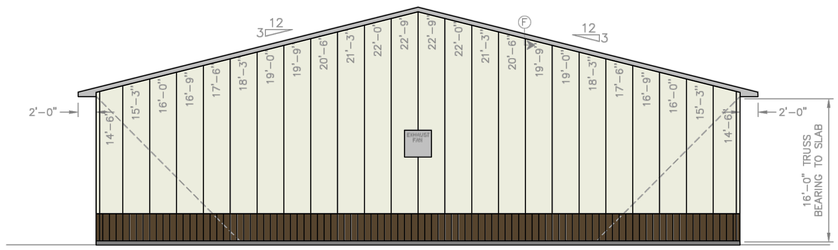


## ELEVATION D

SCALE: 1/8" = 1'-0"

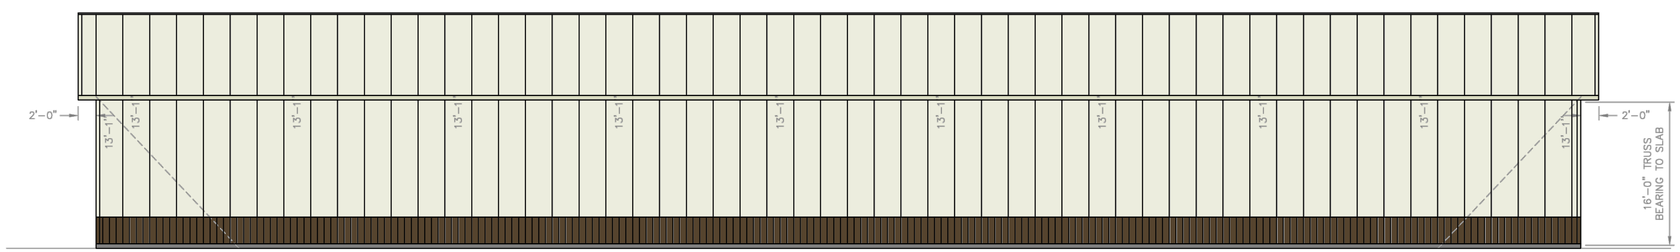


## ELEVATION A

SCALE: 1/8" = 1'-0"

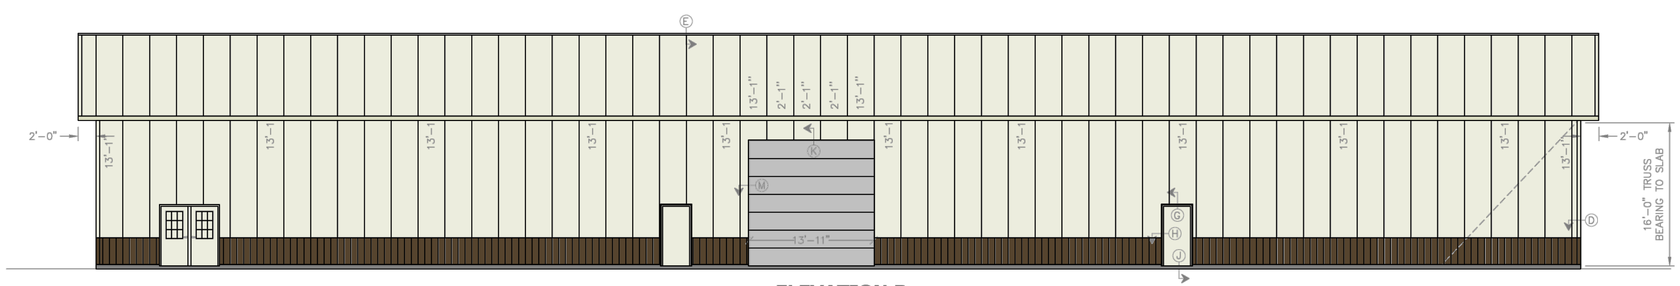


## ELEVATION B

SCALE: 1/8" = 1'-0"

NOTES:

This Drawing is the Property of Borkholder Buildings and shall be copied Only for this Project. Any additional use or copying may be done Only with written authorization from Borkholder Buildings.

DRAWN BY: MIKEB/GREGL
CHECKED :
APPROVED:

MICHAEL ALLEN BLUE REGISTERED 10700133 ARCHITECT
1/20/26

786 U.S. 6 WEST, NAPPANEE, IN 46550
800-552-2778 / 800-552-2772 / FX 219-773-2897
see our Internet homepage at http://www.Borkholder.Com

**BORKHOLDER BUILDINGS**

COPYRIGHT © 2026 Borkholder Buildings & Supply, LLC, ALL RIGHTS RESERVED

A BUILDING DESIGNED ESPECIALLY FOR:

LENSING MUSEUM

PROJECT 402-14-232

DEALER HAASE BUILDERS

USE THESE PLANS WITH THE BORKHOLDER CONSTRUCTION MANUAL.

CREATED : 31.Dec.25
SAVED : 09.Jan.26

REVISIONS

MB402232.DWG

Scale: 1/8" = 1'-0"