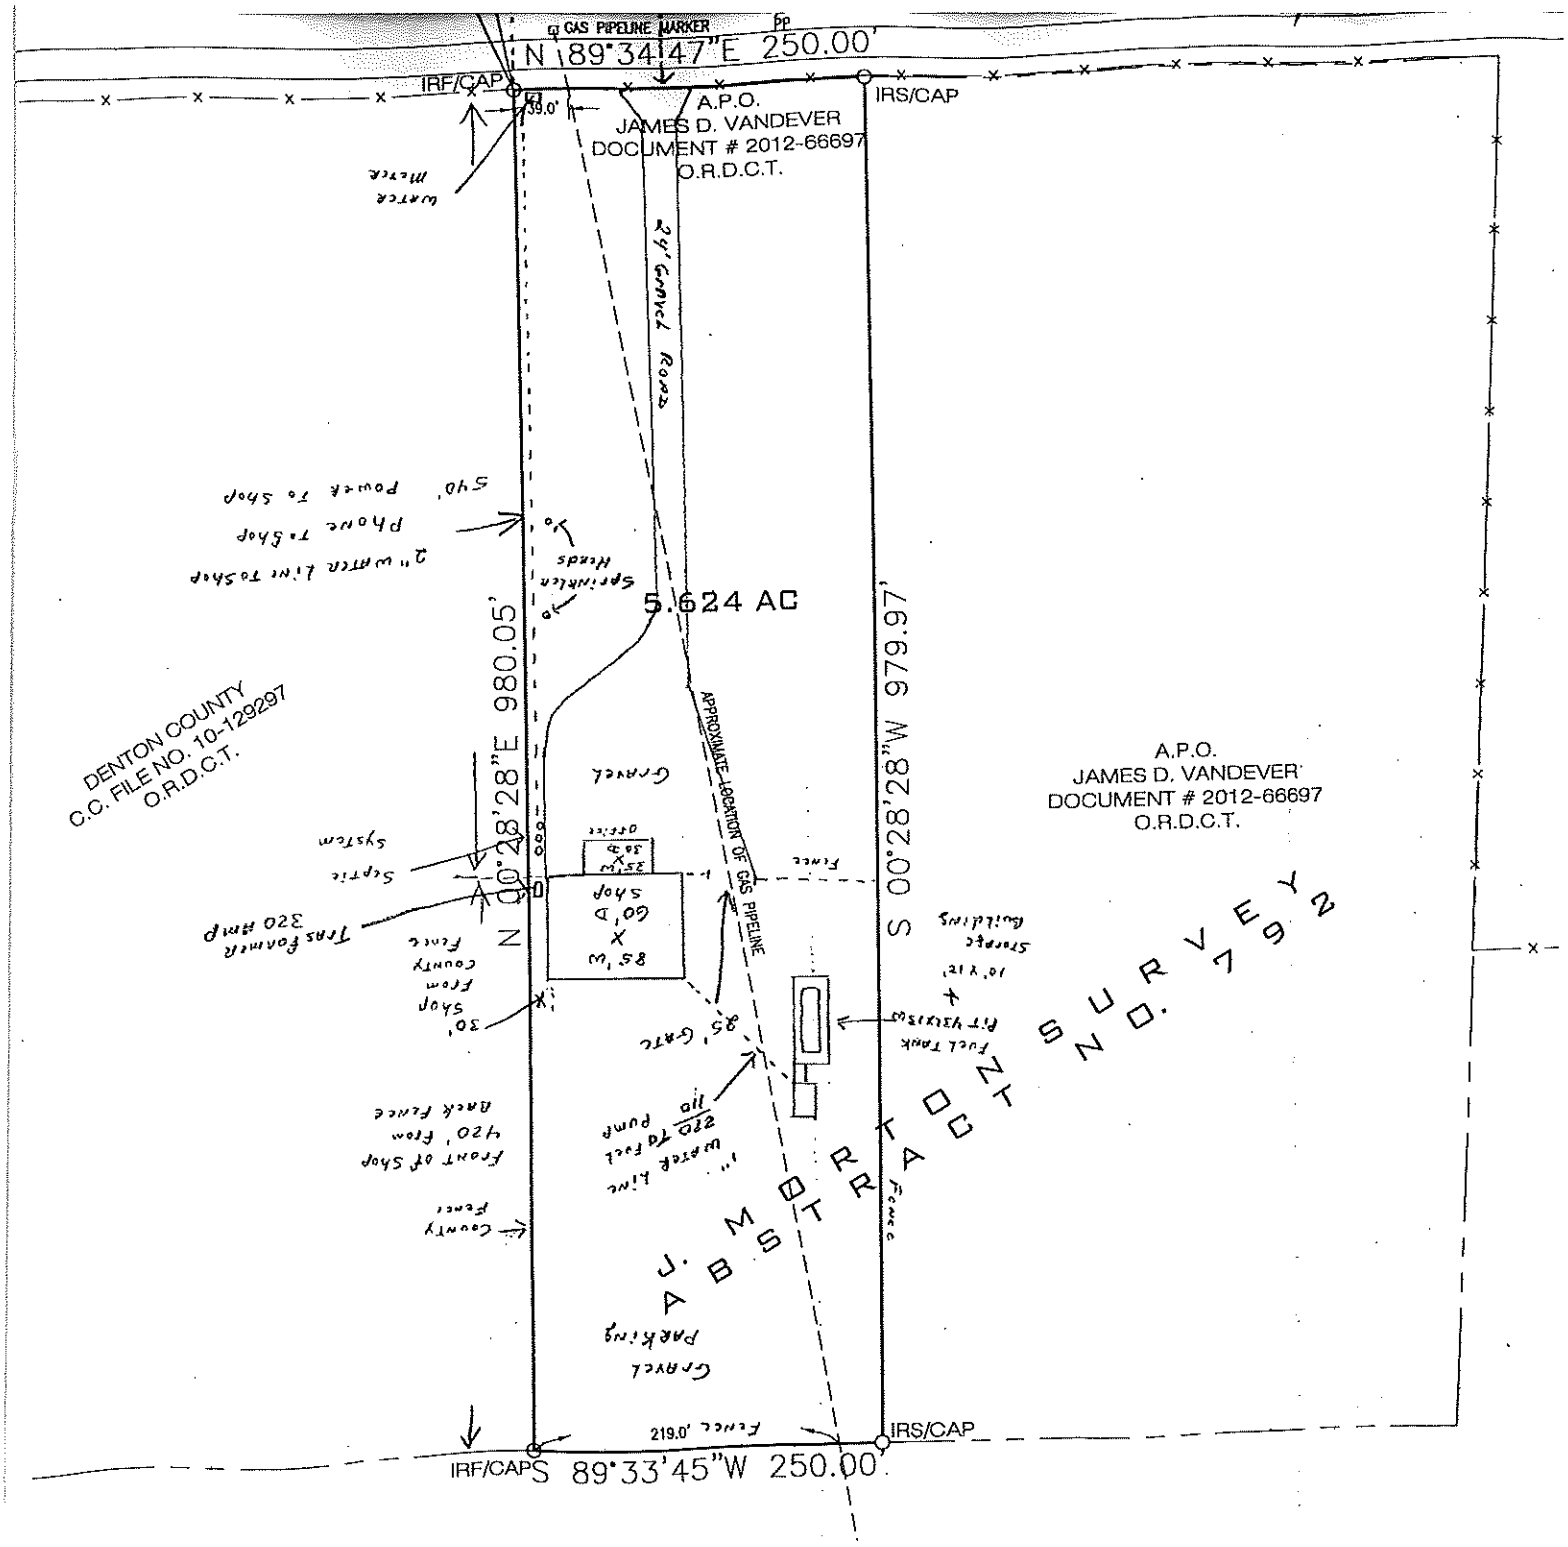
S 89°33'45"W 250.00'
IRF/CAPS
IRS/CAP
219.0'
Fence
Gravel Parking
J. A. Abbott Survey No. 792
County Fence
1" water line 220' to fuel pump
Front of Shop 420' from back fence
85' Gate
30' Shop from County Fence
Trans Former 320 Amp
Septic System
N 00°28'28"E 980.05'
Gravel
85'W x 60'D Shop
35'W x 30'D Office
Fence
Approximate Location of Gas Pipeline
Sprinkler Heads
5.624 AC
2" water line to Shop
Phone To Shop
540' Power To Shop
Water Meter
R.O.W. Gravel Road
S 00°28'28"W 979.97'
Fuel Tank Pit 4'x3'x13'w
Storage Buildings 10' x 12'
Fence
A.P.O.
JAMES D. VANDEVER
DOCUMENT # 2012-66697
O.R.D.C.T.
DENTON COUNTY
C.C. FILE NO. 10-129297
O.R.D.C.T.
GAS PIPELINE MARKER
N 89°34'47"E 250.00'
IRF/CAP
IRS/CAP
39.0'
A.P.O.
JAMES D. VANDEVER
DOCUMENT # 2012-66697
O.R.D.C.T.