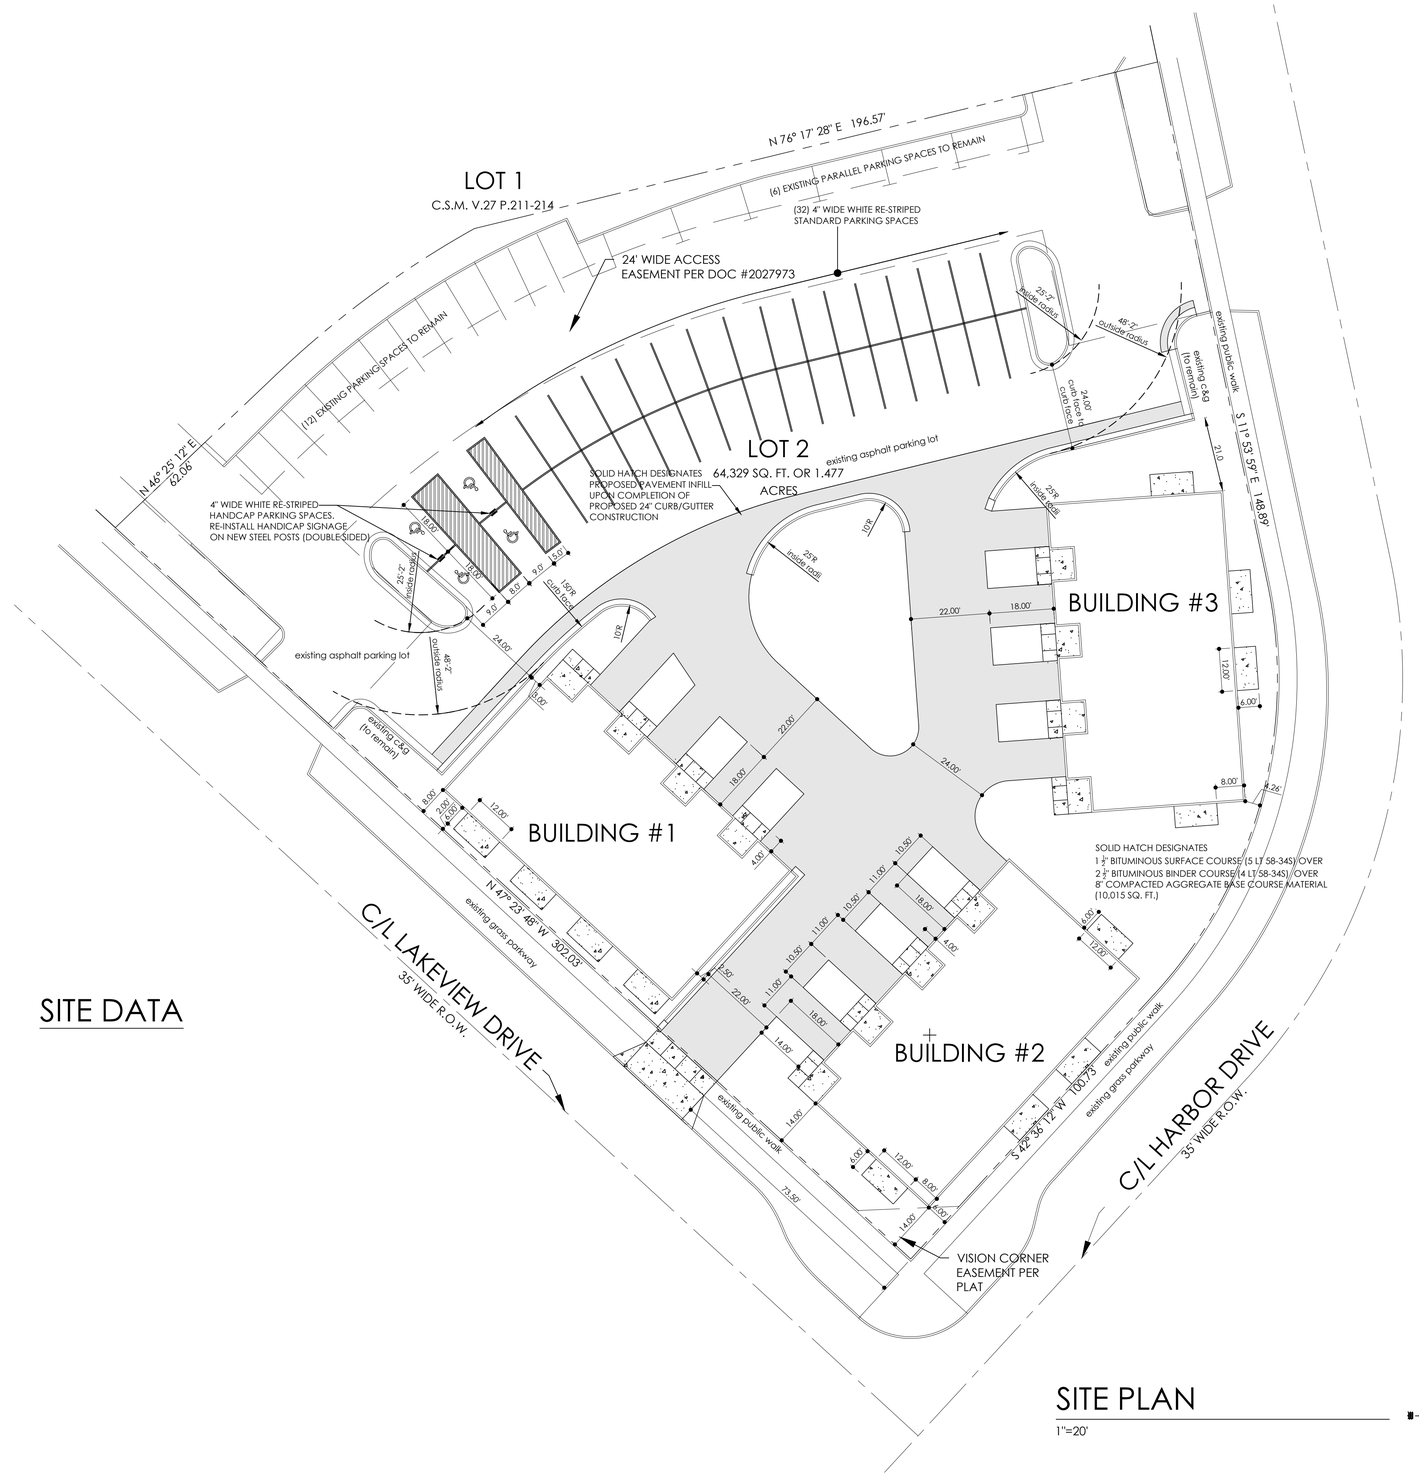

SITE DATA

SITE PLAN

1"=20'

NO.	REVISIONS

SITE DESIGN AND ENGINEERING, LLC
PO BOX 1047
WOODRUFF, WISCONSIN 54568
(920) 207-8977
jbsitedesign1 @ gmail.com

Issue Dates

Revision Date

(3) 4-UNIT BUILDINGS
PIPKORN DEVELOPMENT
LAKEVIEW DRIVE
Sheboygan, Wisconsin 53081

SHEET TITLE
SITE PLAN

DRAWN BY

CHECKED BY

DATE
12/10/2023

PROJECT NO.
2023-22

SHEET NO.
C1.2