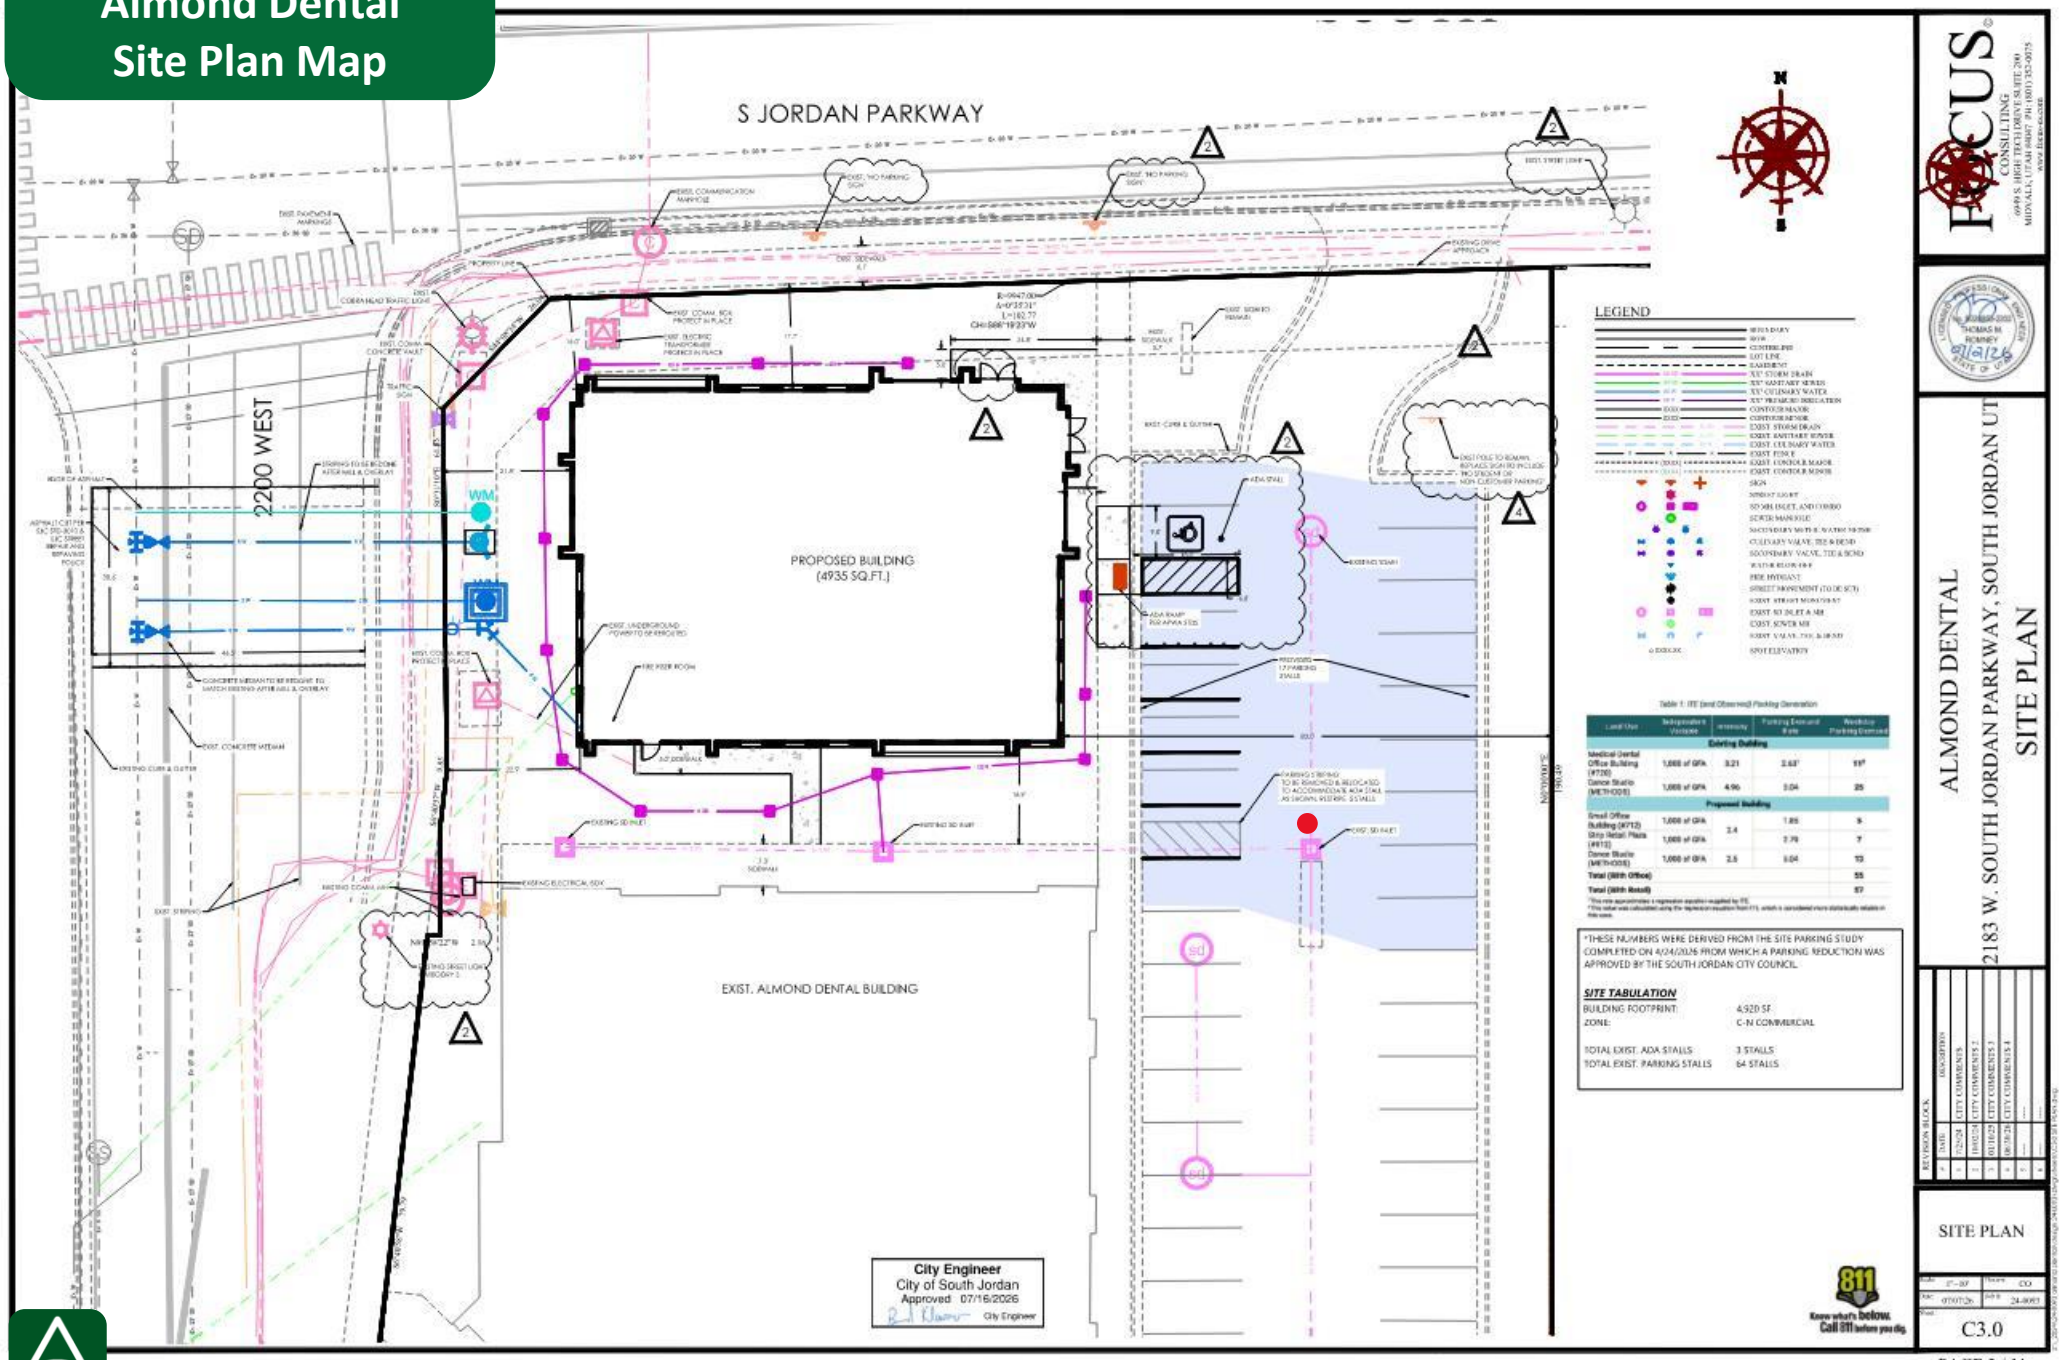Attachment C
Almond Dental
Site Plan Map