THE CONTRACTOR SHALL VERIFY AND BE RESPONSIBLE FOR ALL DIMENSIONS. DO NOT SCALE THE DRAWING - ANY ERRORS OR OMISSIONS SHALL BE REPORTED TO STANTEC ARCHITECTURE PRIOR TO CONSTRUCTION. THE COPYRIGHTS TO ALL DESIGNS AND DRAWINGS ARE THE PROPERTY OF STANTEC. REPRODUCTION OR USE FOR ANY PURPOSE OTHER THAN THAT AUTHORIZED BY STANTEC IS FORBIDDEN.

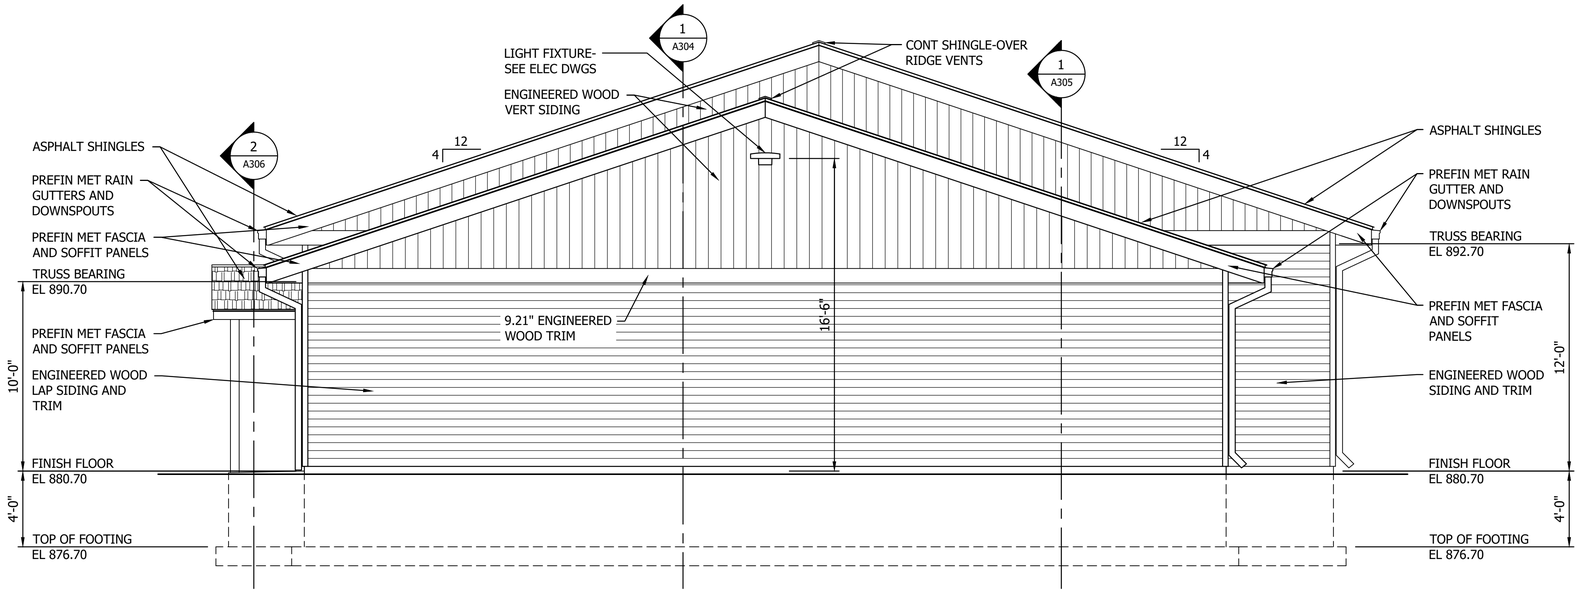

1 WEST ELEVATION

0 2' 4' 8'

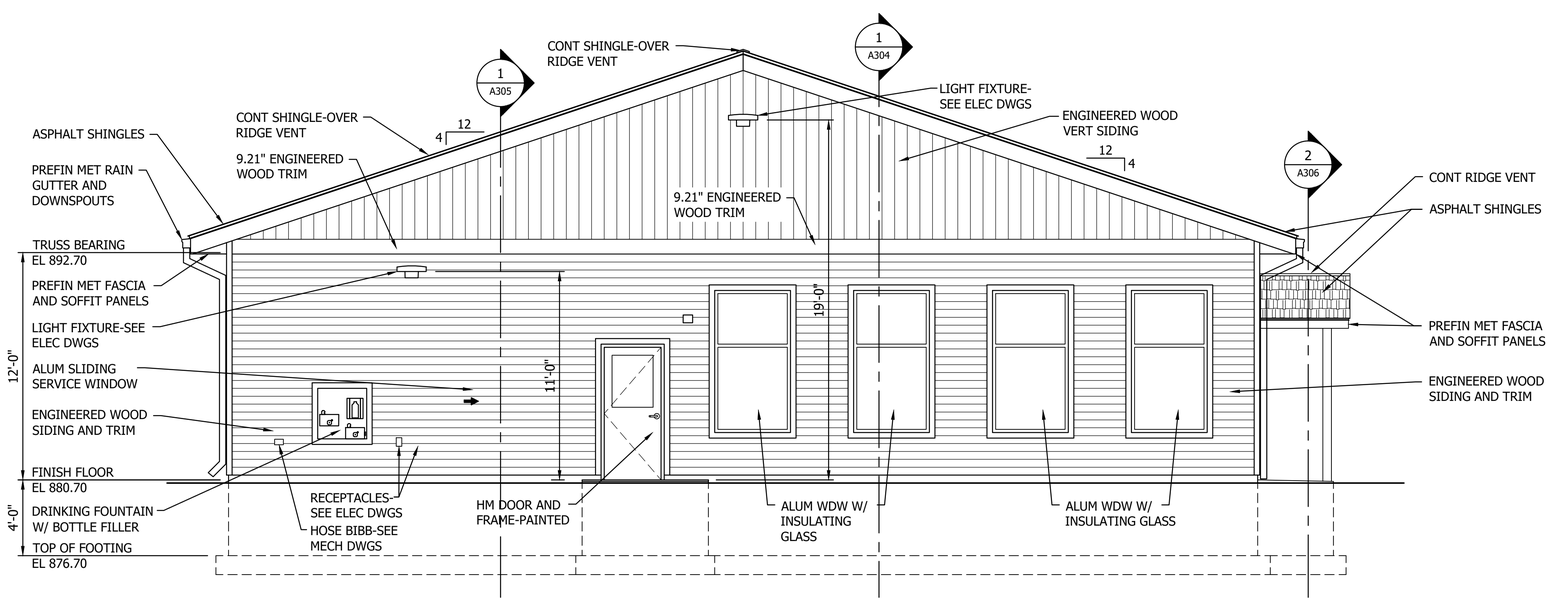

2 EAST ELEVATION

0 2' 4' 8'

Stantec
733 Marquette Avenue, Suite 1000
Minneapolis, MN 55402
www.stantec.com

I HEREBY CERTIFY THAT THIS PLAN, SPECIFICATION, OR REPORT WAS PREPARED BY ME OR UNDER MY DIRECT SUPERVISION AND THAT I AM A DULY LICENSED ARCHITECT UNDER THE LAWS OF THE STATE OF MINNESOTA.

PRINT NAME: BRUCE P. PAULSON

SIGNATURE: Bruce P. Paulson

DATE: AUGUST 29, 2026 LIC. NO. 20210

SPRING LAKE PARK, MINNESOTA

TERRACE PARK WARMING HOUSE REPLACEMENT

PROPOSED EXTERIOR ELEVATIONS

NO	REVISION	DATE

SURVEY	
DRAWN	BPP
DESIGNED	BPP
CHECKED	
APPROVED	
PROJ. NO.	222702844

SHEET NUMBER

A202

Plot Date: 08/19/2026 - 8:05pm
Drawing name: J:\222702844\working_files\96_cad\02-plan sheets\222702844-A202.dwg
Xrefs: 222702844_BASE 222702844_XEN4_BPP