THE CONTRACTOR SHALL VERIFY AND BE RESPONSIBLE FOR ALL DIMENSIONS. DO NOT SCALE THE DRAWING - ANY ERRORS OR OMISSIONS SHALL BE REPORTED TO STANTEC ARCHITECTURE PRIOR TO COMMENCEMENT OF WORK. THE COPYRIGHTS TO ALL DESIGNS AND DRAWINGS ARE THE PROPERTY OF STANTEC. REPRODUCTION OR USE FOR ANY PURPOSE OTHER THAN THAT AUTHORIZED BY STANTEC IS FORBIDDEN.

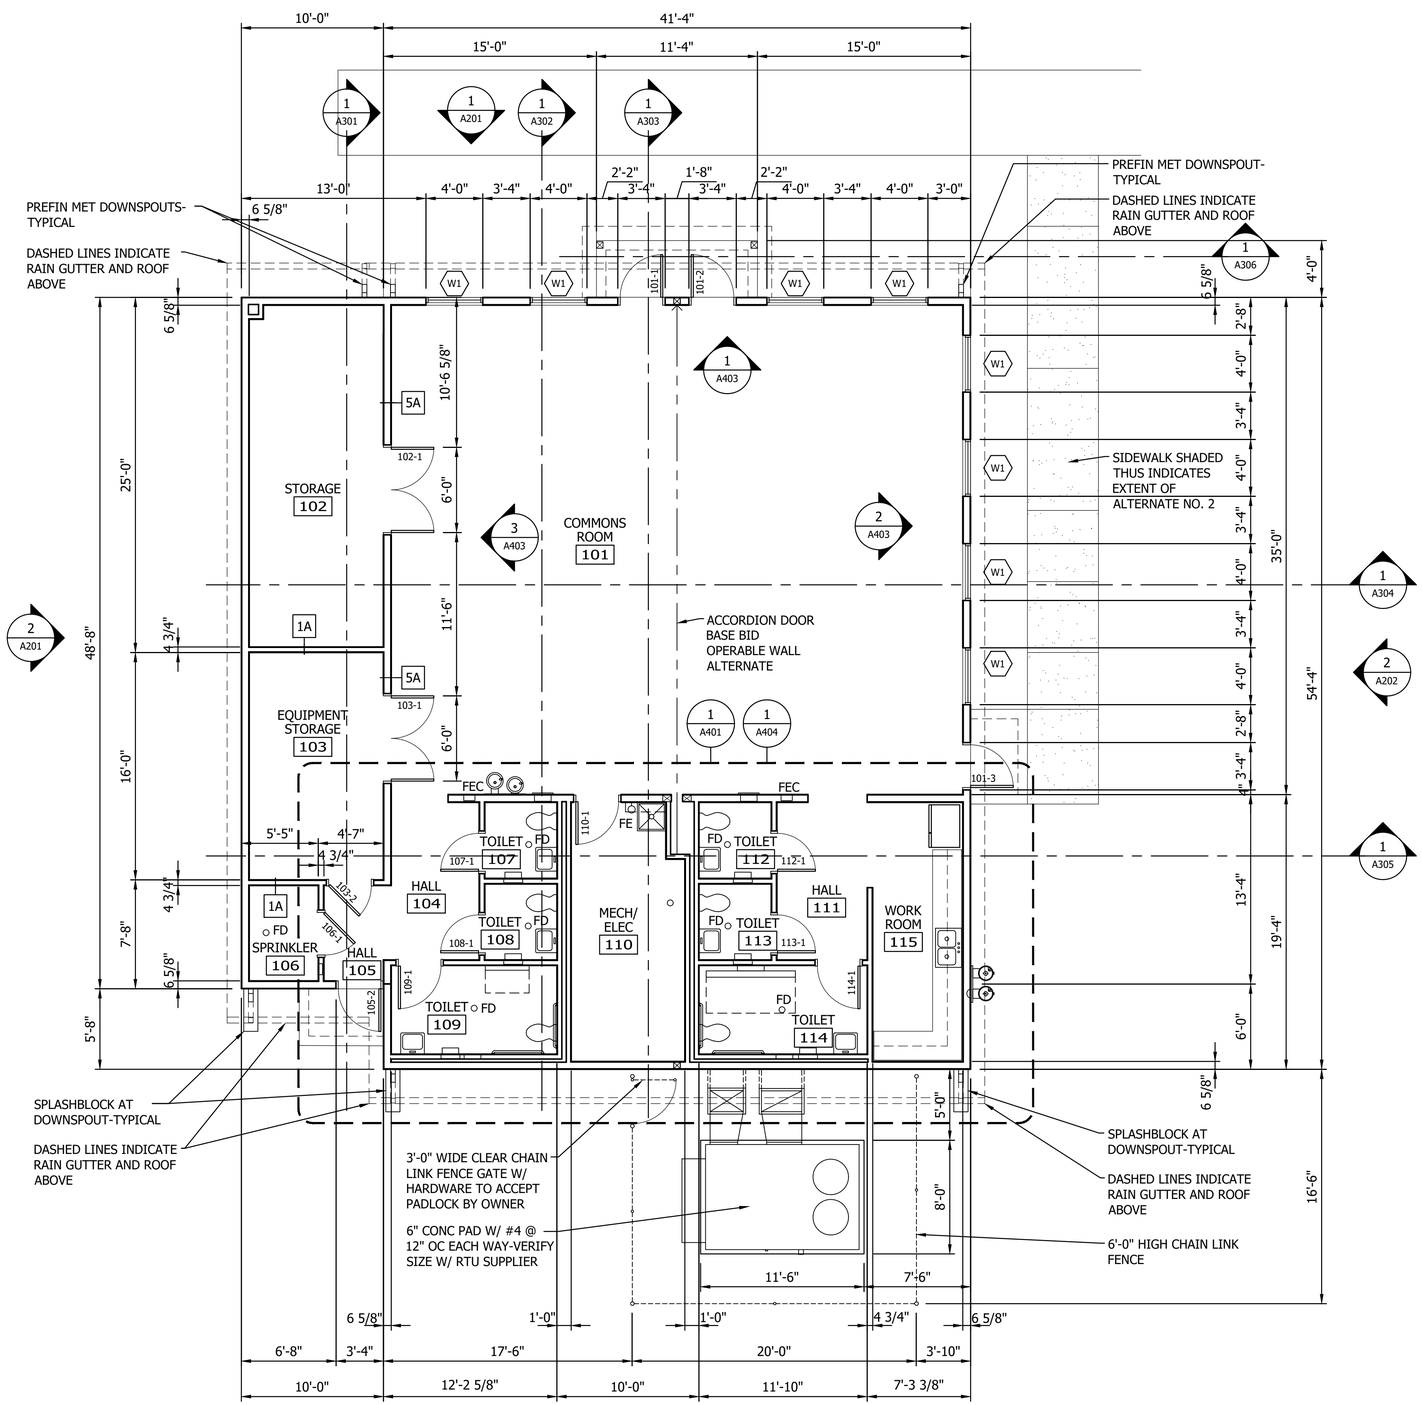

1 FLOOR PLAN
0 3' 6' 12'

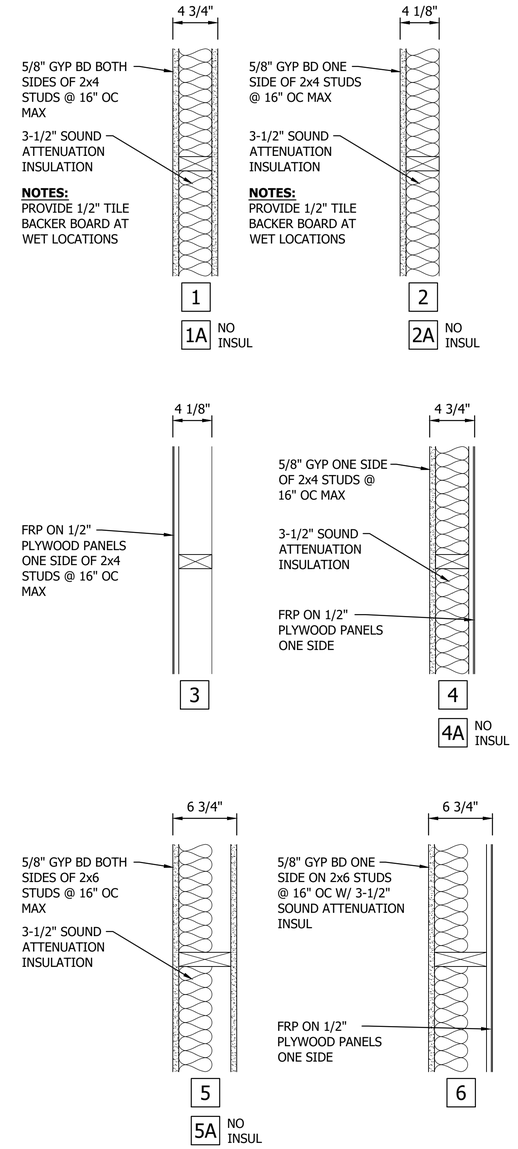

PARTITION TYPES (PLAN VIEW)

(REFER TO BUILDING SECTIONS FOR FULL-HEIGHT PARTITION LOCATIONS)

Stantec
733 Marquette Avenue, Suite 1000
Minneapolis, MN 55402
www.stantec.com

I HEREBY CERTIFY THAT THIS PLAN, SPECIFICATION, OR REPORT WAS PREPARED BY ME OR UNDER MY DIRECT SUPERVISION AND THAT I AM A DULY LICENSED ARCHITECT UNDER THE LAWS OF THE STATE OF MINNESOTA.

PRINT NAME: BRUCE P. PAULSON

SIGNATURE: Bruce P. Paulson

DATE: AUGUST 29, 2026 LIC. NO. 20210

SPRING LAKE PARK, MINNESOTA

TERRACE PARK WARMING HOUSE REPLACEMENT

FLOOR PLAN AND PARTITION TYPES

NO	REVISION	DATE

SURVEY	
DRAWN	BPP
DESIGNED	BPP
CHECKED	
APPROVED	
PROJ. NO.	222702844

SHEET NUMBER
A101

Plot Date: 08/19/2026 - 7:03am
Drawing: W:\active\222702844_working files\96_cad\02-plan sheets\222702844-A101.dwg
Layout: 1 Xrefs: 19380732-X1TAA, 222702844-A1, 222702844-BDR, BPP